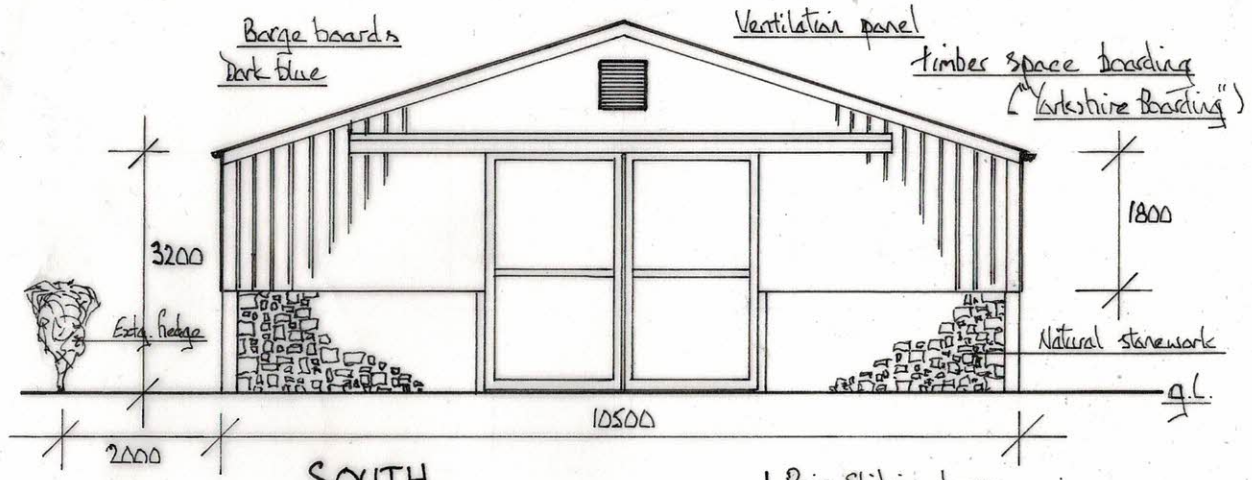

SOUTH

1 Pair Sliding doors
3600 wide x 3200 high

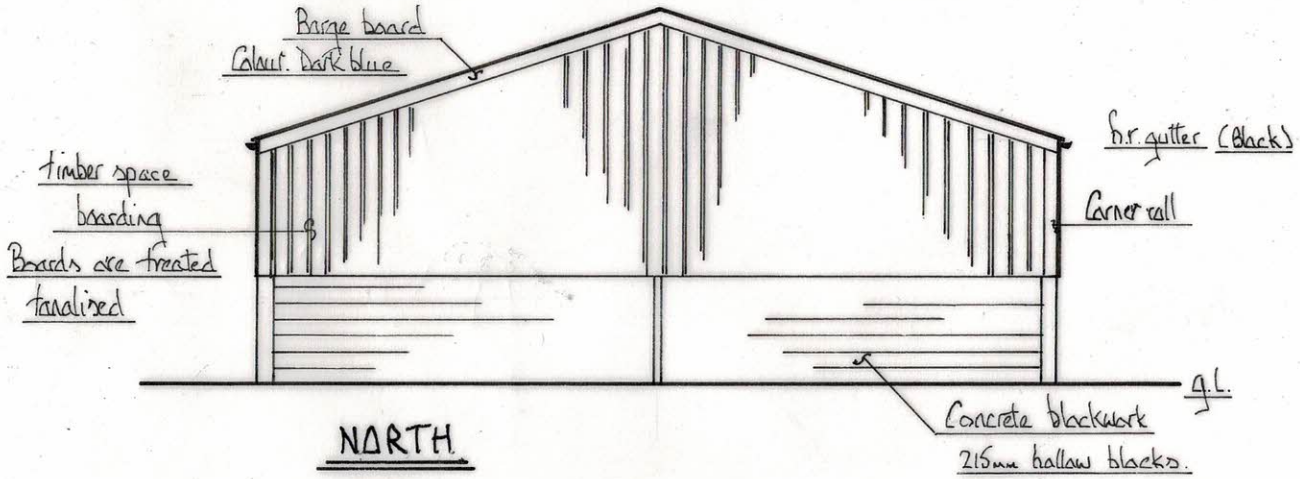

NORTH

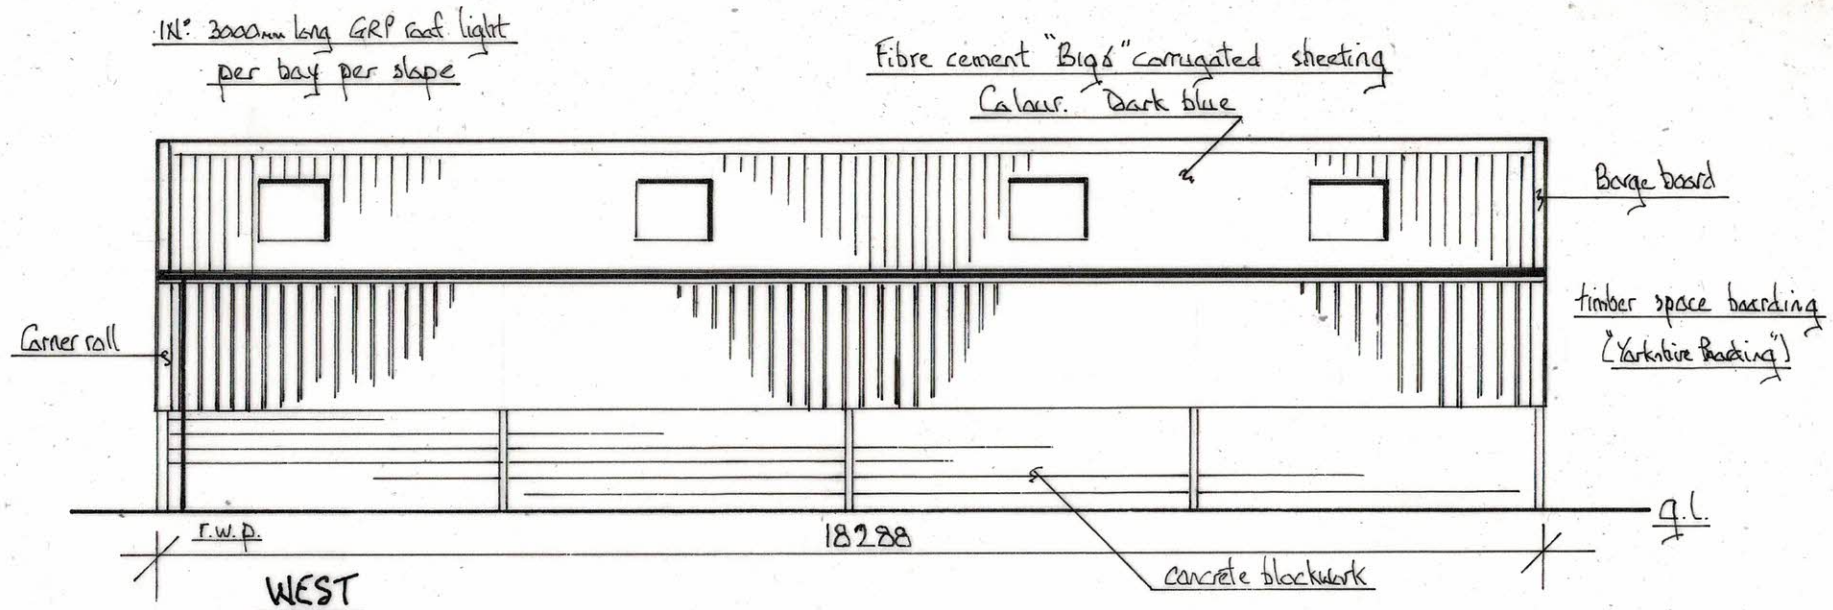

WEST

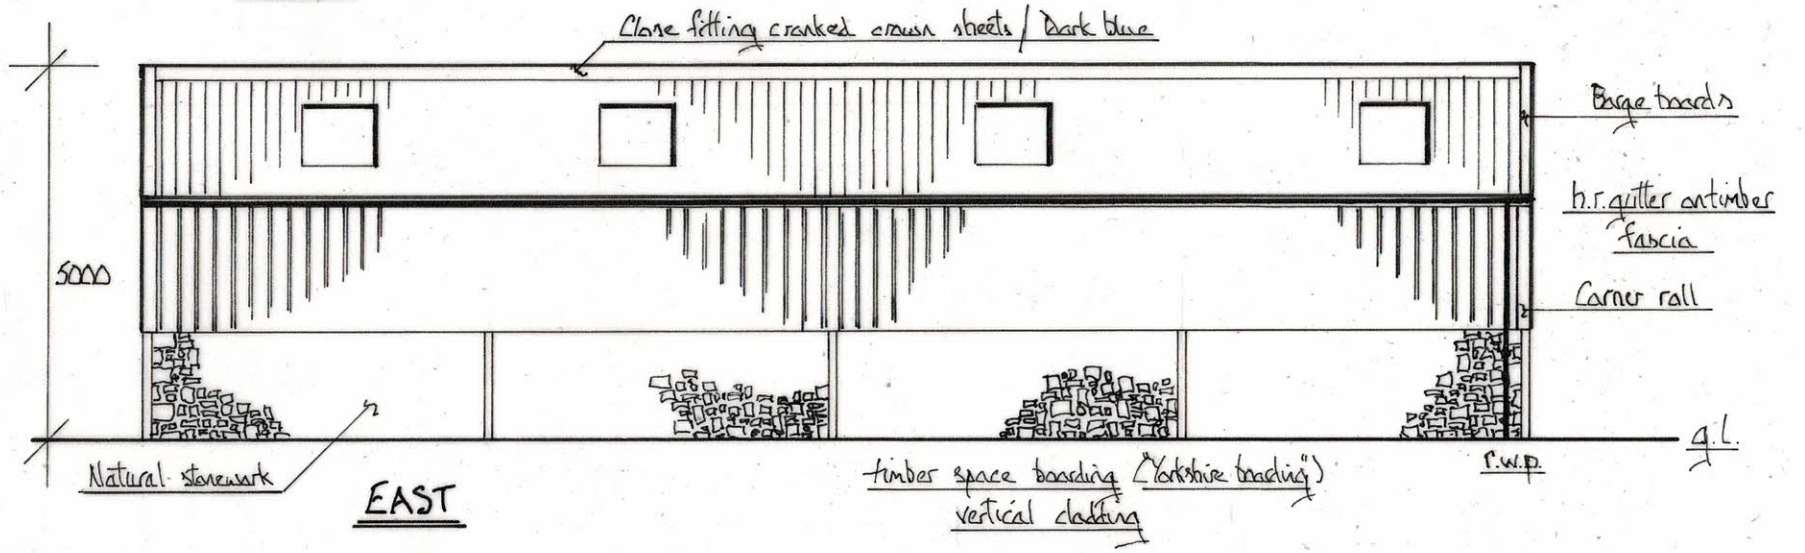

EAST

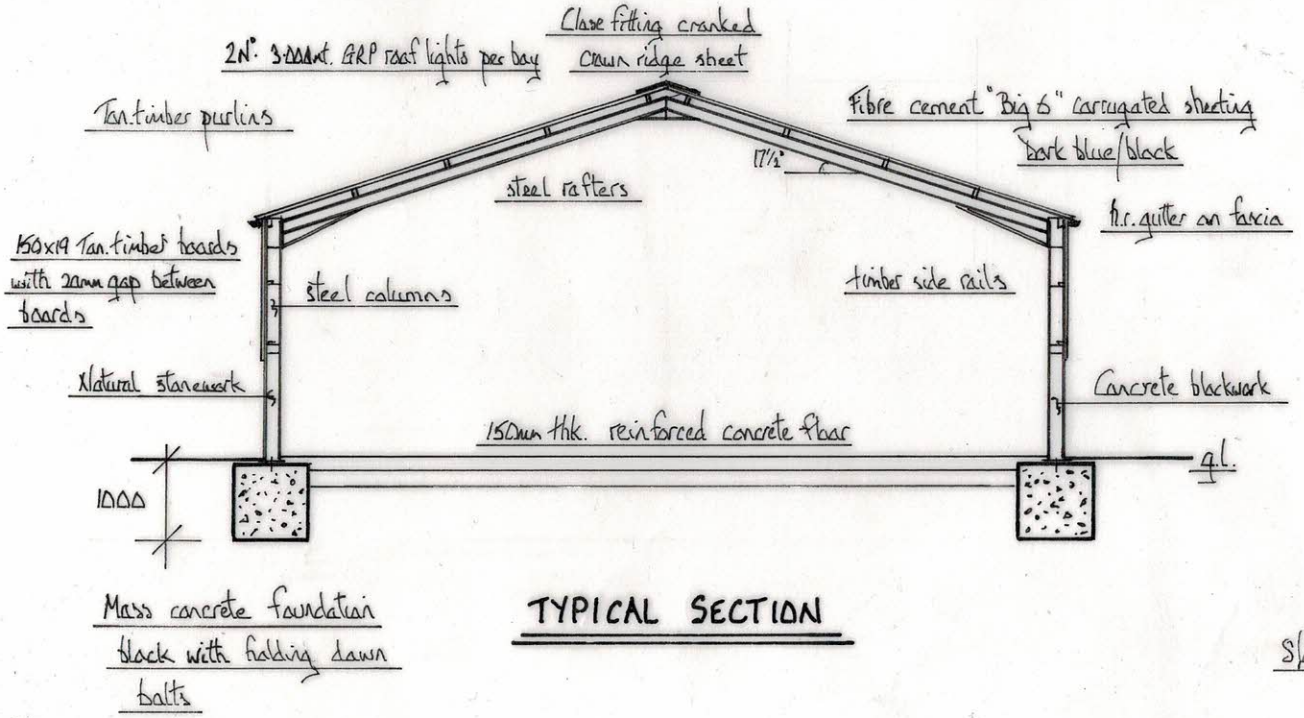

TYPICAL SECTION

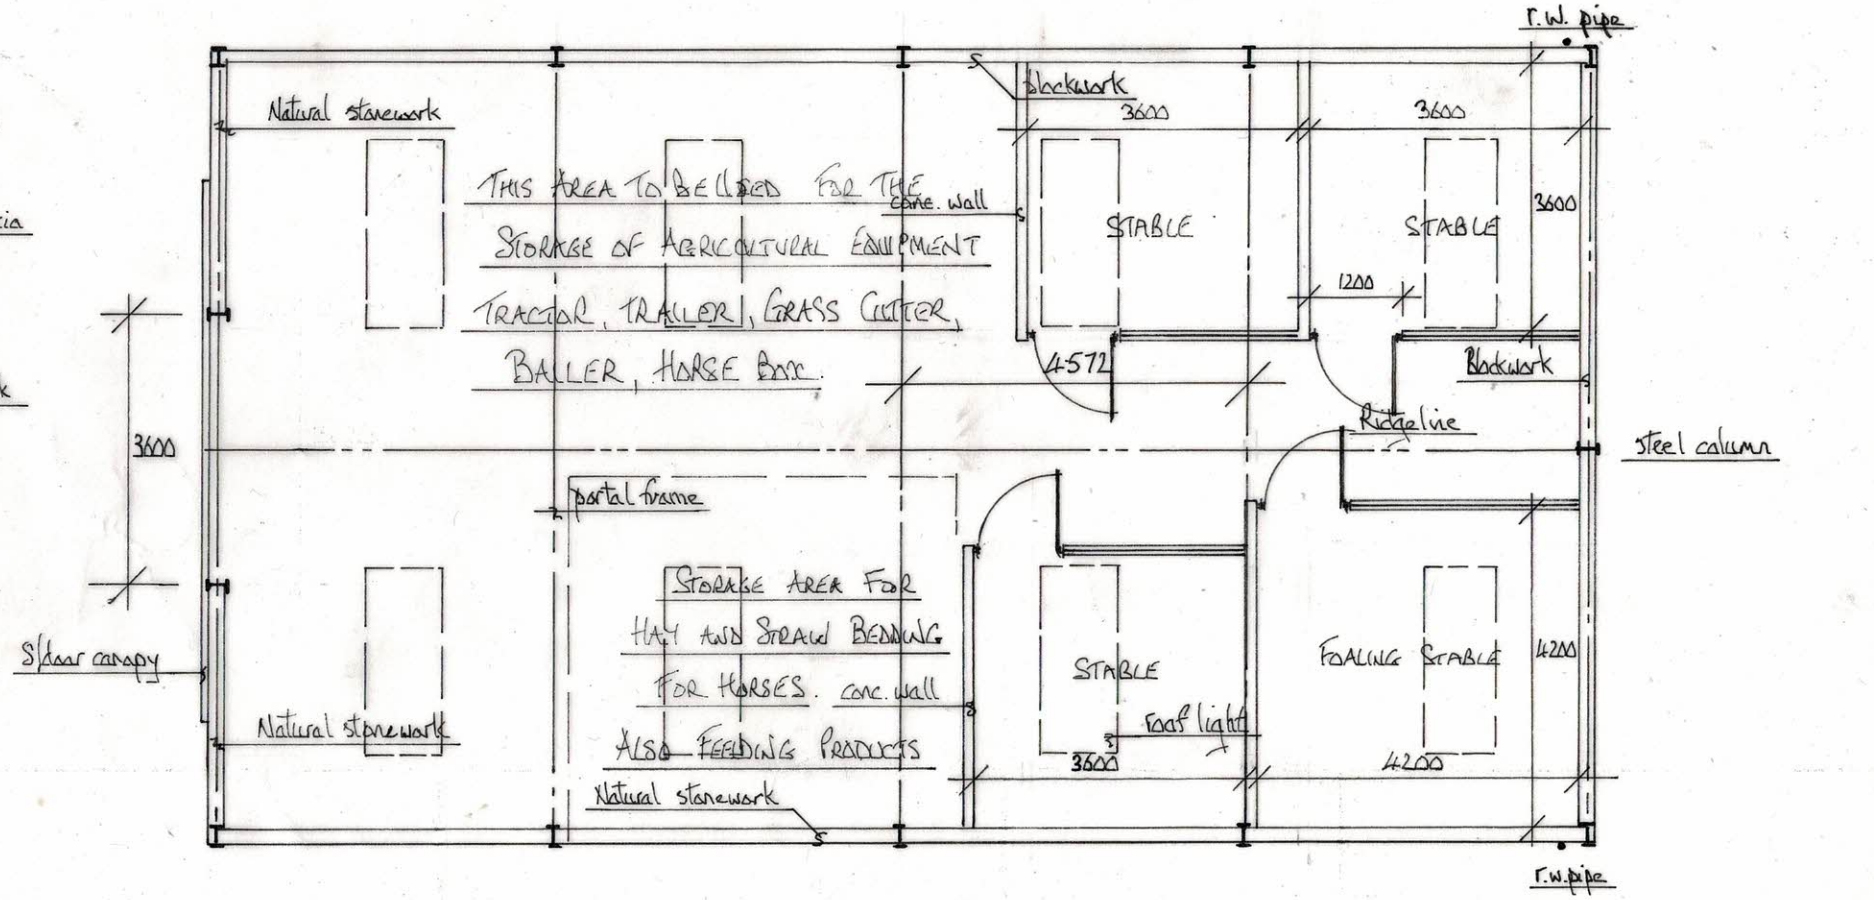

FLOOR LAY-OUT

MY PLANS DRAWN HIGHFIELD, 11 MEADOWCROFT, COCKFIELD, BISHOP AUCKLAND. TEL: 01388 710005 07500 341526	Proposed agricultural equestrian building & new access track on field adjoining "Whitethorn", Front Street, Ingleton, DL2 3HS.	Scale 1:100 @ A3 Date MAY 2023 Dr. n°. KMGA/303A Drawn. KRM.

REVISIONS : 'A' Sept. '23 - Addition of stables and storage areas