NOTES:

These drawings are licensed representations for the purposes of planning or client concept stages. They do not form building or construction drawings.

The designs within this drawing are subject to copyright by Fleming Architects & Partners.

This drawing to be read in conjunction with accompanying planning documents and/or scheduled specifications.

All drawings, notes, details and dimensions are to be checked. Any discrepancies are to be reported immediately to Fleming Architects & Partners.

IF IN DOUBT, ASK!

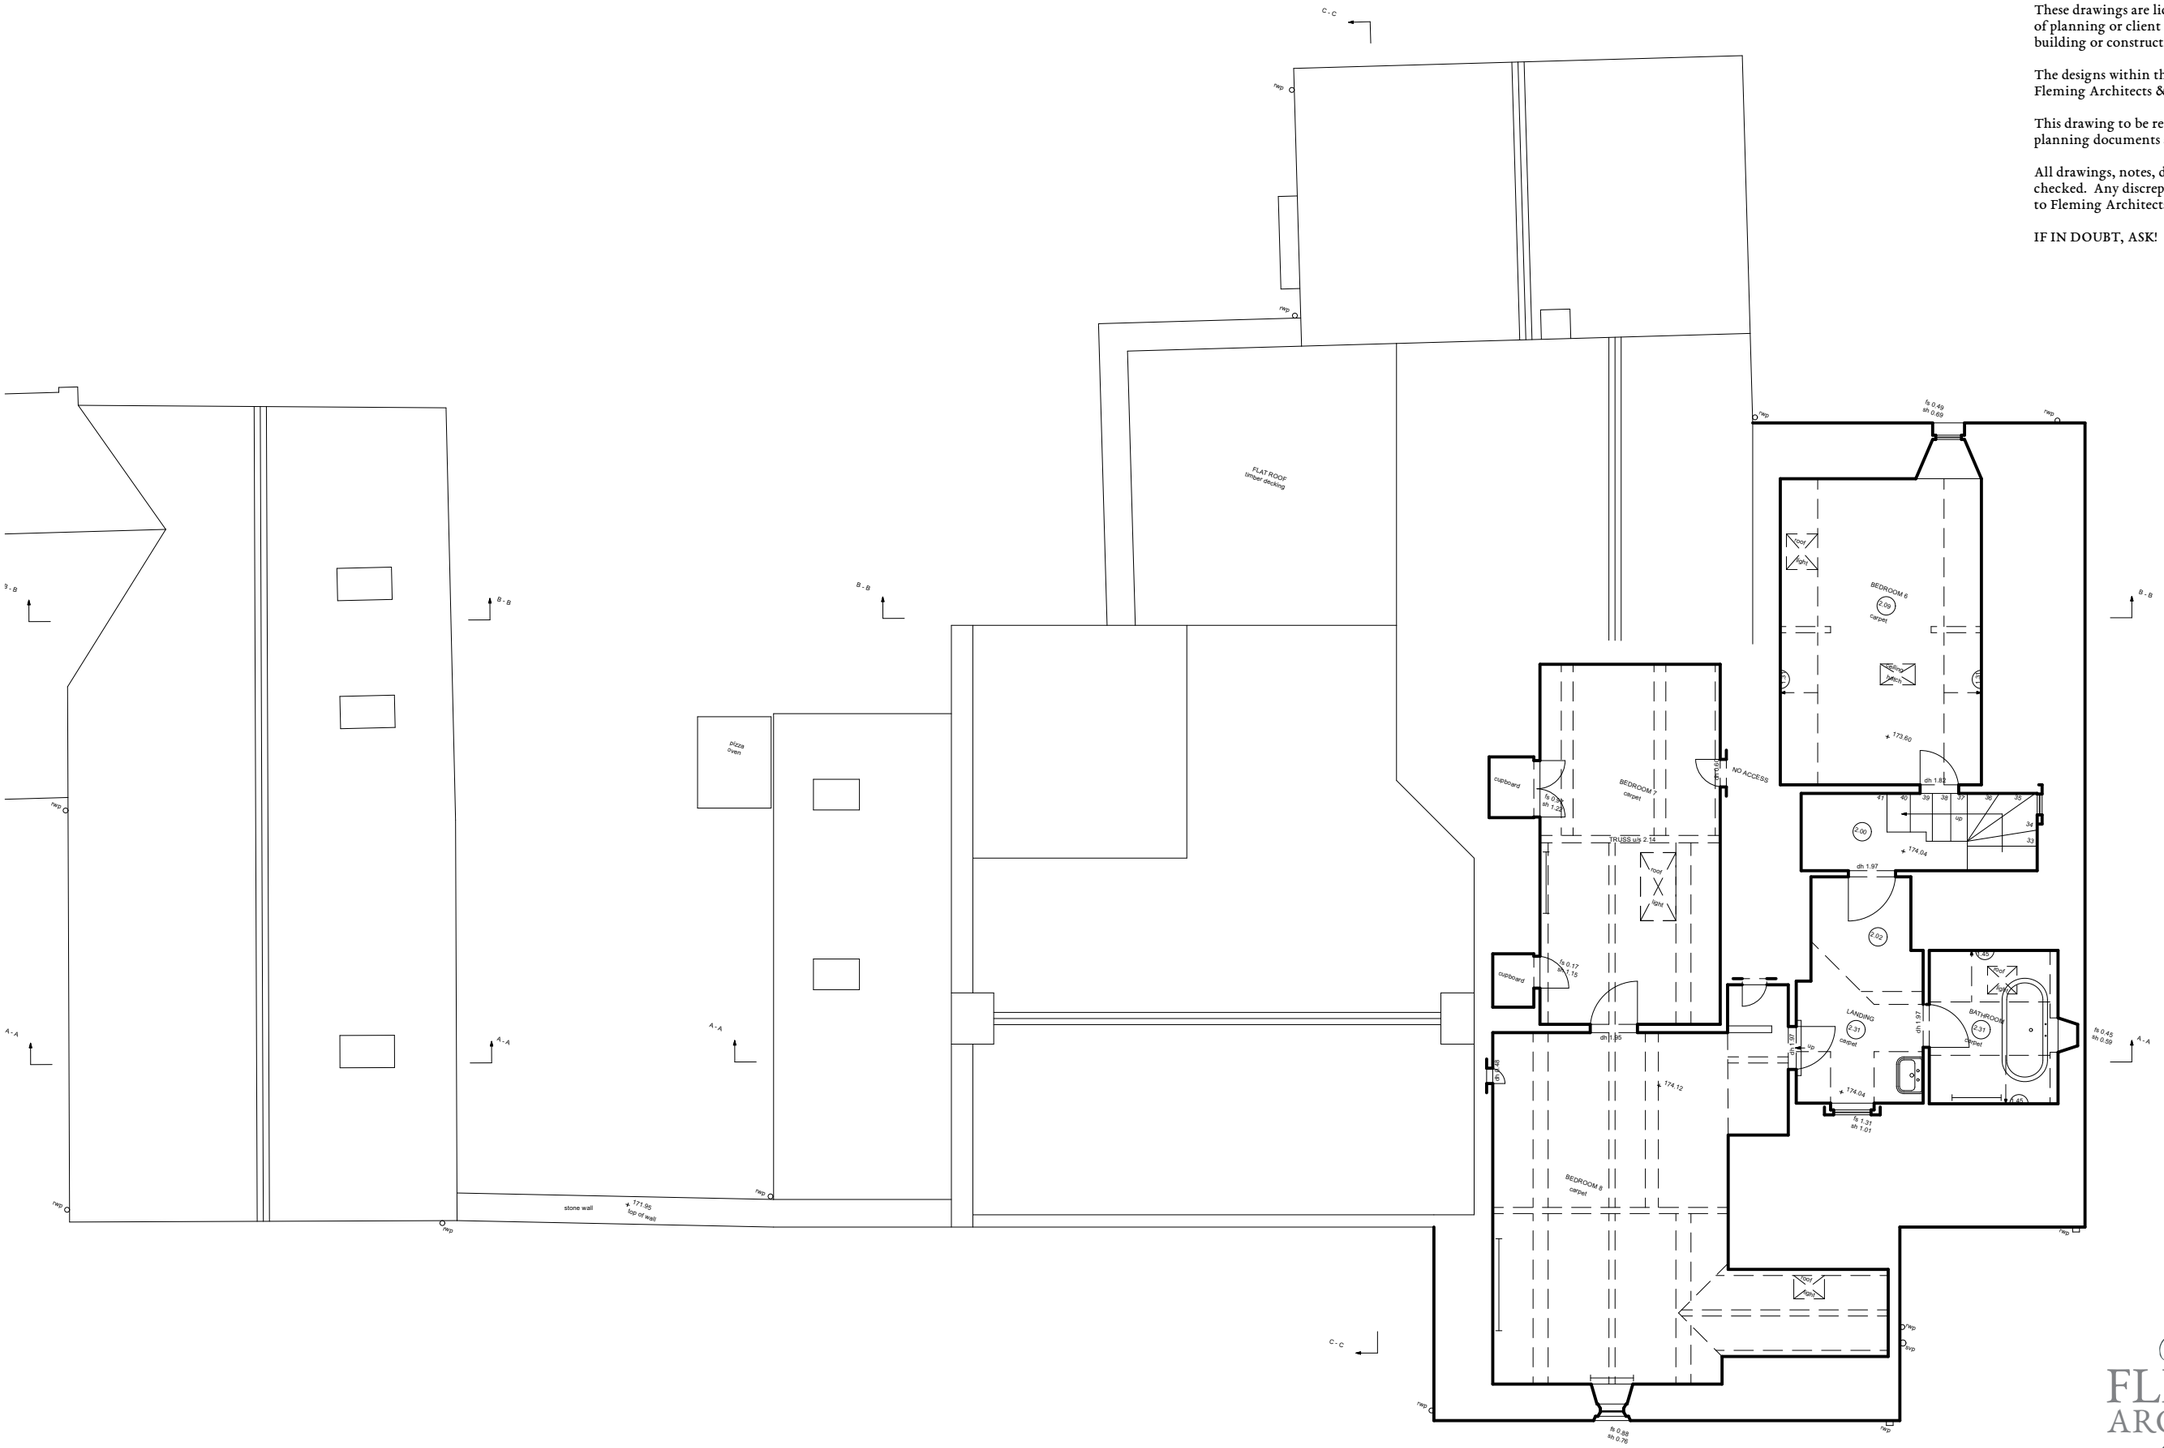

1:100 scale

0 1 2 3 4 5 M

drawing revisions

rev.	date	description

FLEMING ARCHITECTS & Partners

Leygore Farm Barn
Turkdean
Gloucestershire
GL54 3NY

+44 (0) 1451 861044
hello@flemingarchitects.co.uk
www.flemingarchitects.co.uk

title	Existing Attic Plan		
project	Lower Dean Manor	date	September 2023
client	Mr. & Mrs. B Elliot	drawn	TLA
scale	1:100	checked	-

356 -103 /-