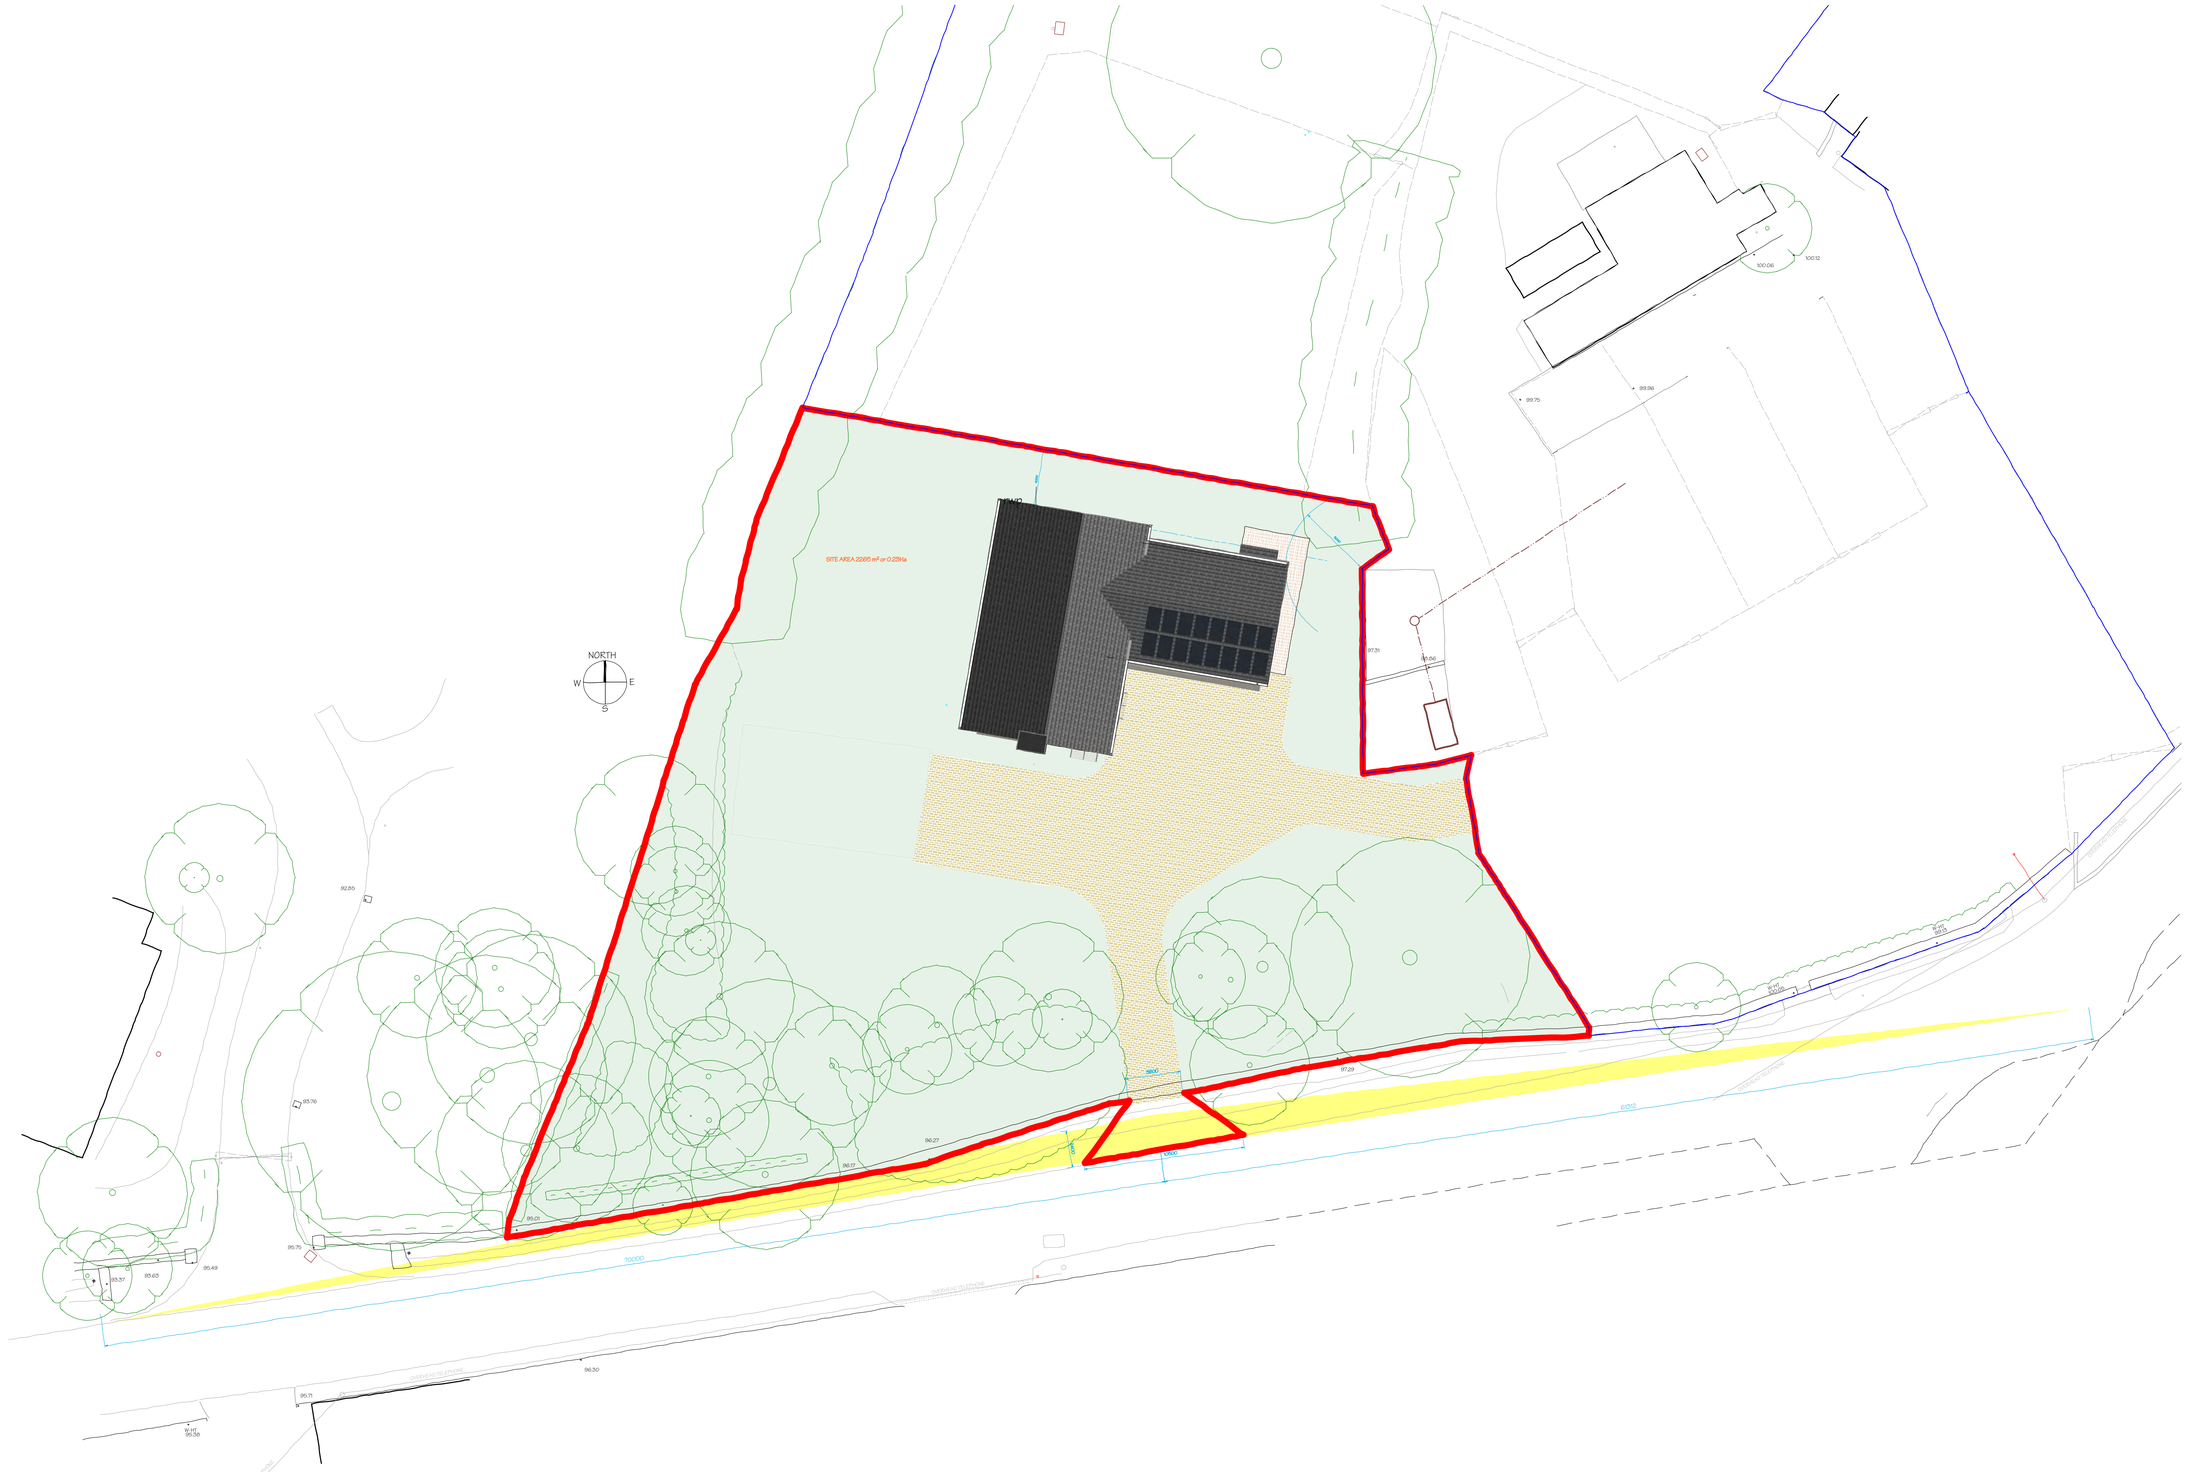

scale in metres - original drawing size A1

0 5 10 M

revision date:

note:

Southpoint
Sidelands
40 Ham Green
Pill
Bristol BS20 0HA
01275 218053
mail@southpoint.co.uk
www.southpoint.co.uk
southpoint

Land at Buckover
Milbury Heath
GL12 8QN

New house

Visibility splays - proposed

drawing number **281.PL56** revision

scale **1:100**

date **27/10/2023**

status of drawing **Planning Application only**

This drawing © Southpoint 2023

Responsibility is not accepted for errors made by others in scaling from this drawing. All construction information should be taken from figured dimensions only. All dimensions to be checked on site. Notify architect of any discrepancies.