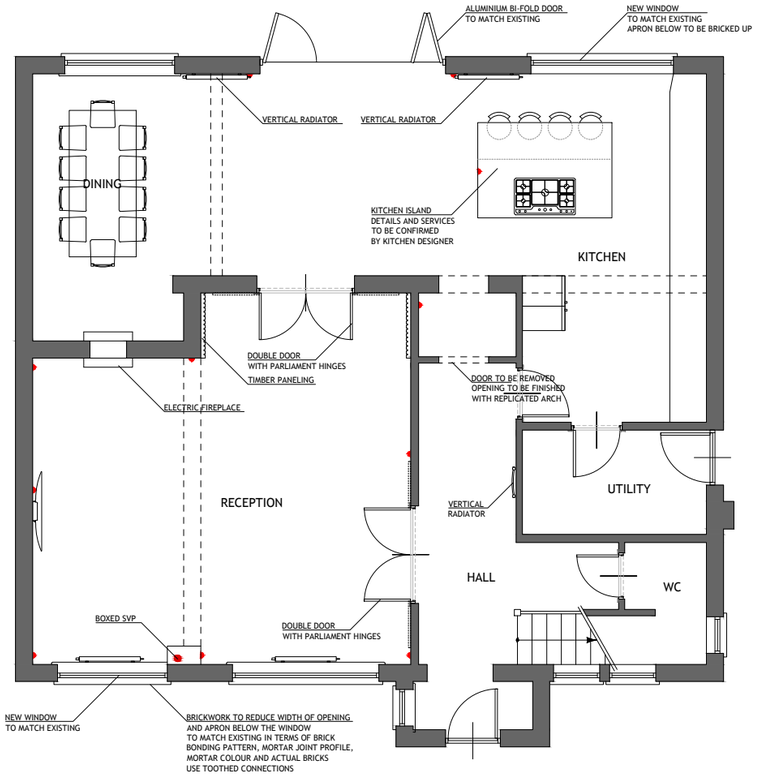

PROPOSED
GROUND FLOOR PLAN
SCALE 1:50

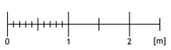

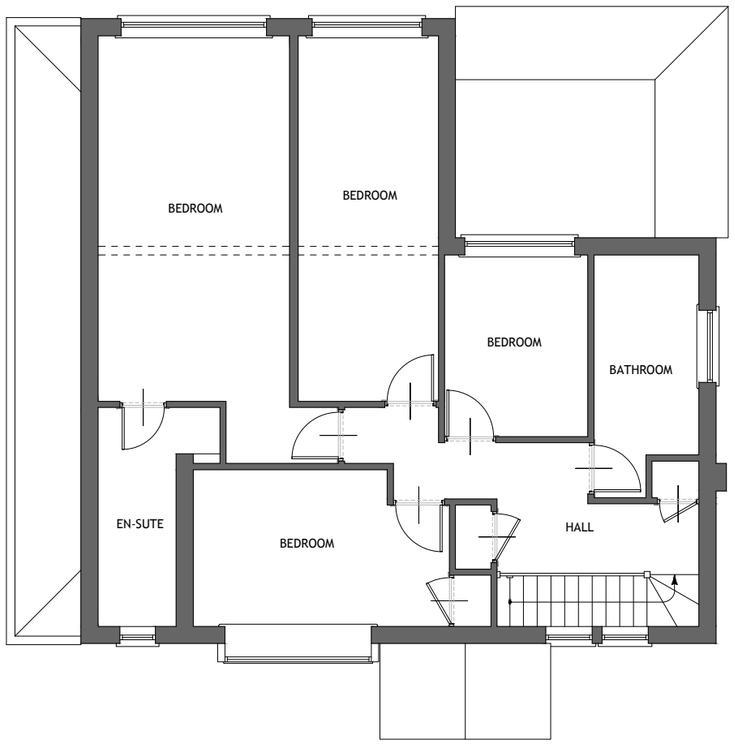

PROPOSED
FIRST FLOOR PLAN
SCALE 1:50

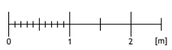

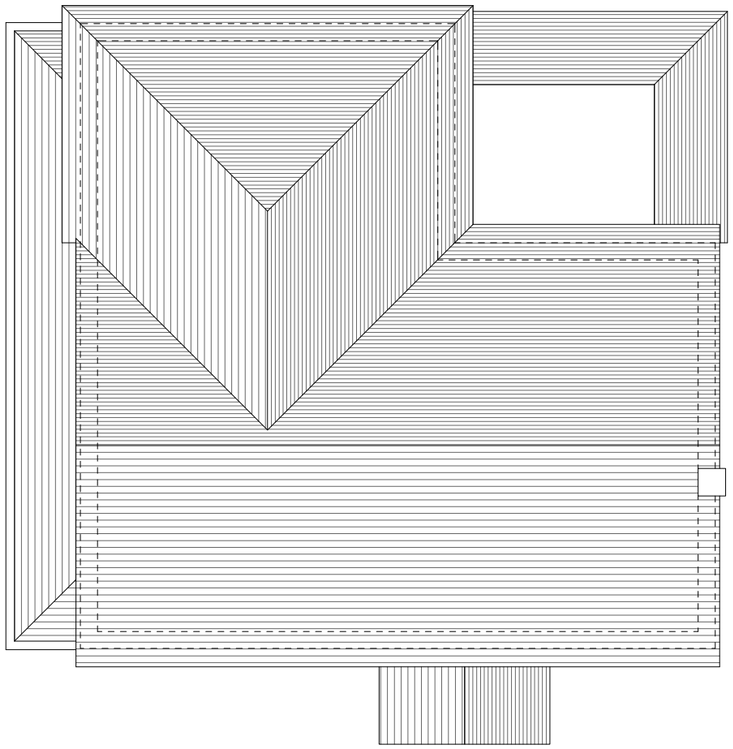

PROPOSED
ROOF PLAN
SCALE 1:50

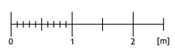

NO.	DR.	INFO
DATE		

REVISION

PROJECT
34. LITTLE POTTERS
BUSHEY
WD23 4QT

CLIENT
MS JANICE HATTER
34. LITTLE POTTERS
BUSHEY, WD23 4QT

DRAWING TITLE
PROPOSED
FLOOR PLANS

SCALE	1:50	1:100
SIZE	A1	A3
JOB NO.	202220	
STAGE	PLANNING	
DWG NO.	202220.P.1102	
REVISION	A	
DATE	12 OCTOBER 2022	
DRAWN	NL	
CHECKED	MM	

COPYRIGHT © **LAF Architects Ltd**
THIS DRAWING WHICH IS THE PROPERTY
OF **LAF Architects Ltd** IS THE SUBJECT
OF INTELLECTUAL PROPERTY RIGHTS
INCLUDING COPYRIGHT AND DESIGN RIGHTS
AND SHALL NOT BE REPRODUCED, LOANED,
COPIED OR SUBMITTED TO ANY OTHER PARTY

LAF Architects Ltd
1. MANOR DRIVE · LONDON · N20 0DZ
ph. 020 8361 1619 mob. 078 3583 4596
practice@LAF-Architects.co.uk
LIMITED COMPANY NO 11895527
REGISTERED IN ENGLAND & WALES