© This drawing and design are copyright.

Do not scale from this drawing. Use only figured dimensions. If in doubt, ask.
All dimensions are to be checked on site.
Any discrepancies should be reported immediately to the Architect.

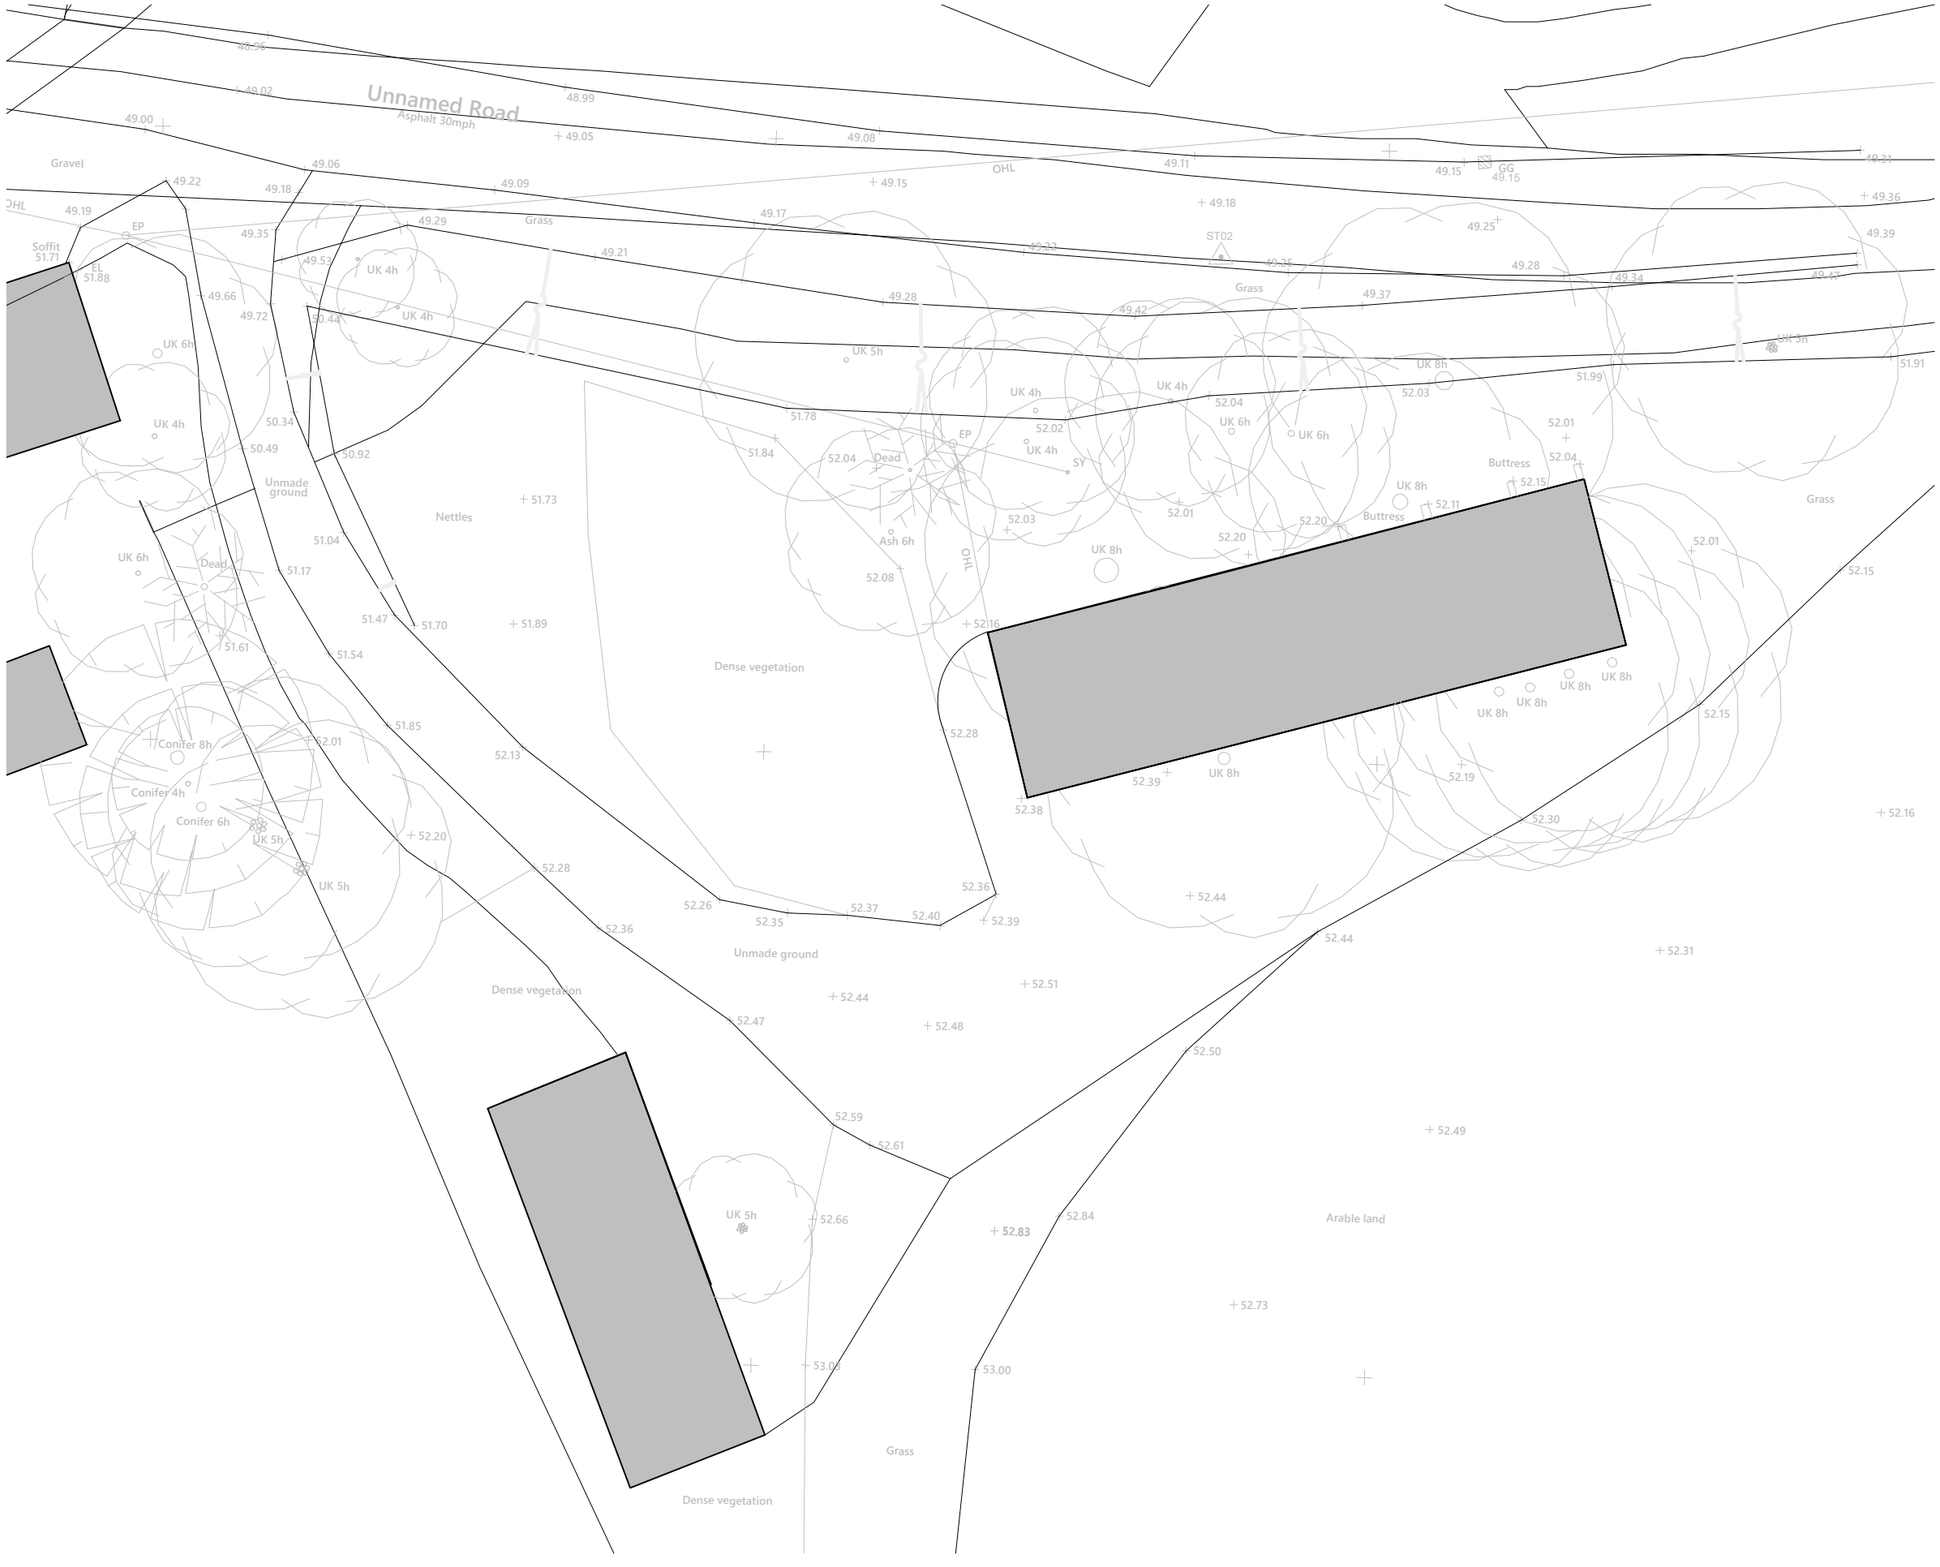

-	-	-	-
DATE	REV	DESCRIPTION	DRAWN

PatrickAllen&Associates
Architects

architects@patrickallen.org.uk
www.patrickallen.org.uk
+44 (0)1473 620660

2 Grange Business Centre
Tommy Flowers Drive
Grange Farm
Kesgrave, Ipswich
Suffolk, IP5 2BY

Project
Proposed Class Q conversion at;
Land of Whelp Street, Preston St Mary,
Lavenham, CO10 9NL

Client
-

Drawing Title
Proposed Block Plan

Drawing Status
Planning

Scale	Paper Size	Date	Drawn
1:200	A3	Nov 2022	AG

Drawing Number
4384-04

Drawing Rev
/

© 2022 Patrick Allen & Associates Limited | Registered No: 4694261