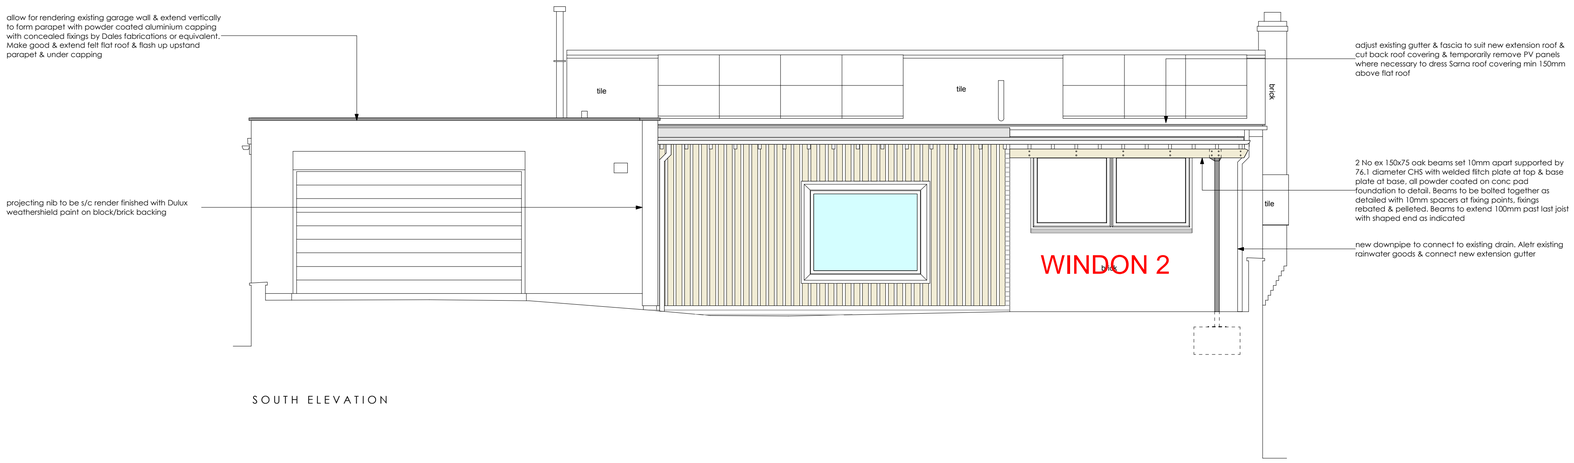


SOUTH ELEVATION

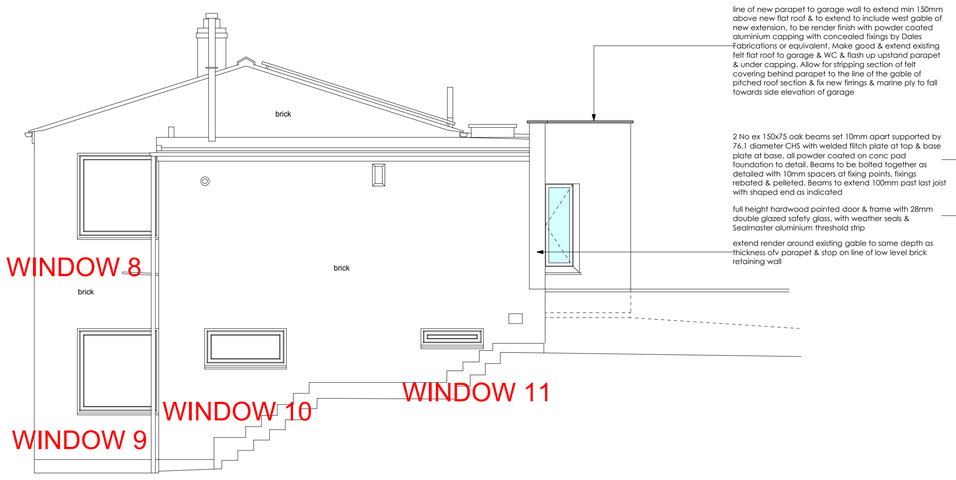


WEST ELEVATION

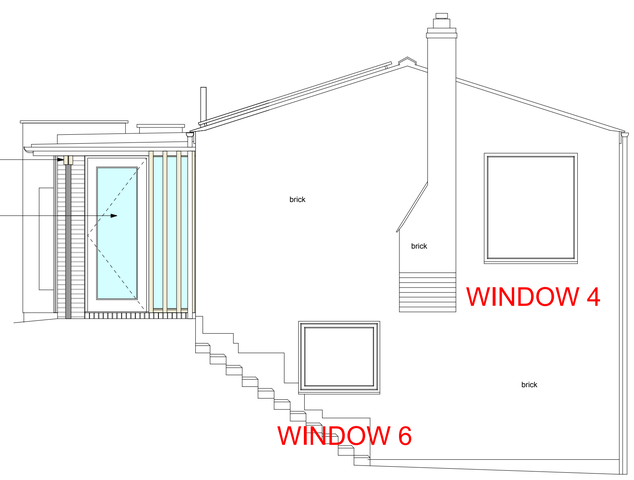


EAST ELEVATION

Copyright reserved

Do not scale this drawing - refer to dimensions

Check all dimensions on site before proceeding with any work and notify the architect immediately if any descrepencies are found with this drawing

Revisions

ms design
2 Peacock Lane, Tysoe, CV35 0SG
07771 542792

Client
Ms H Robertson

Project
2 Verdon Place
Barford

Drawing
G A Sections

Date
November 2022

Scale
1:50 at A1

Drawn
MAS

Job No
22-012

Drawing No
08