Scale Bars

1:2500

0 50 100 200m

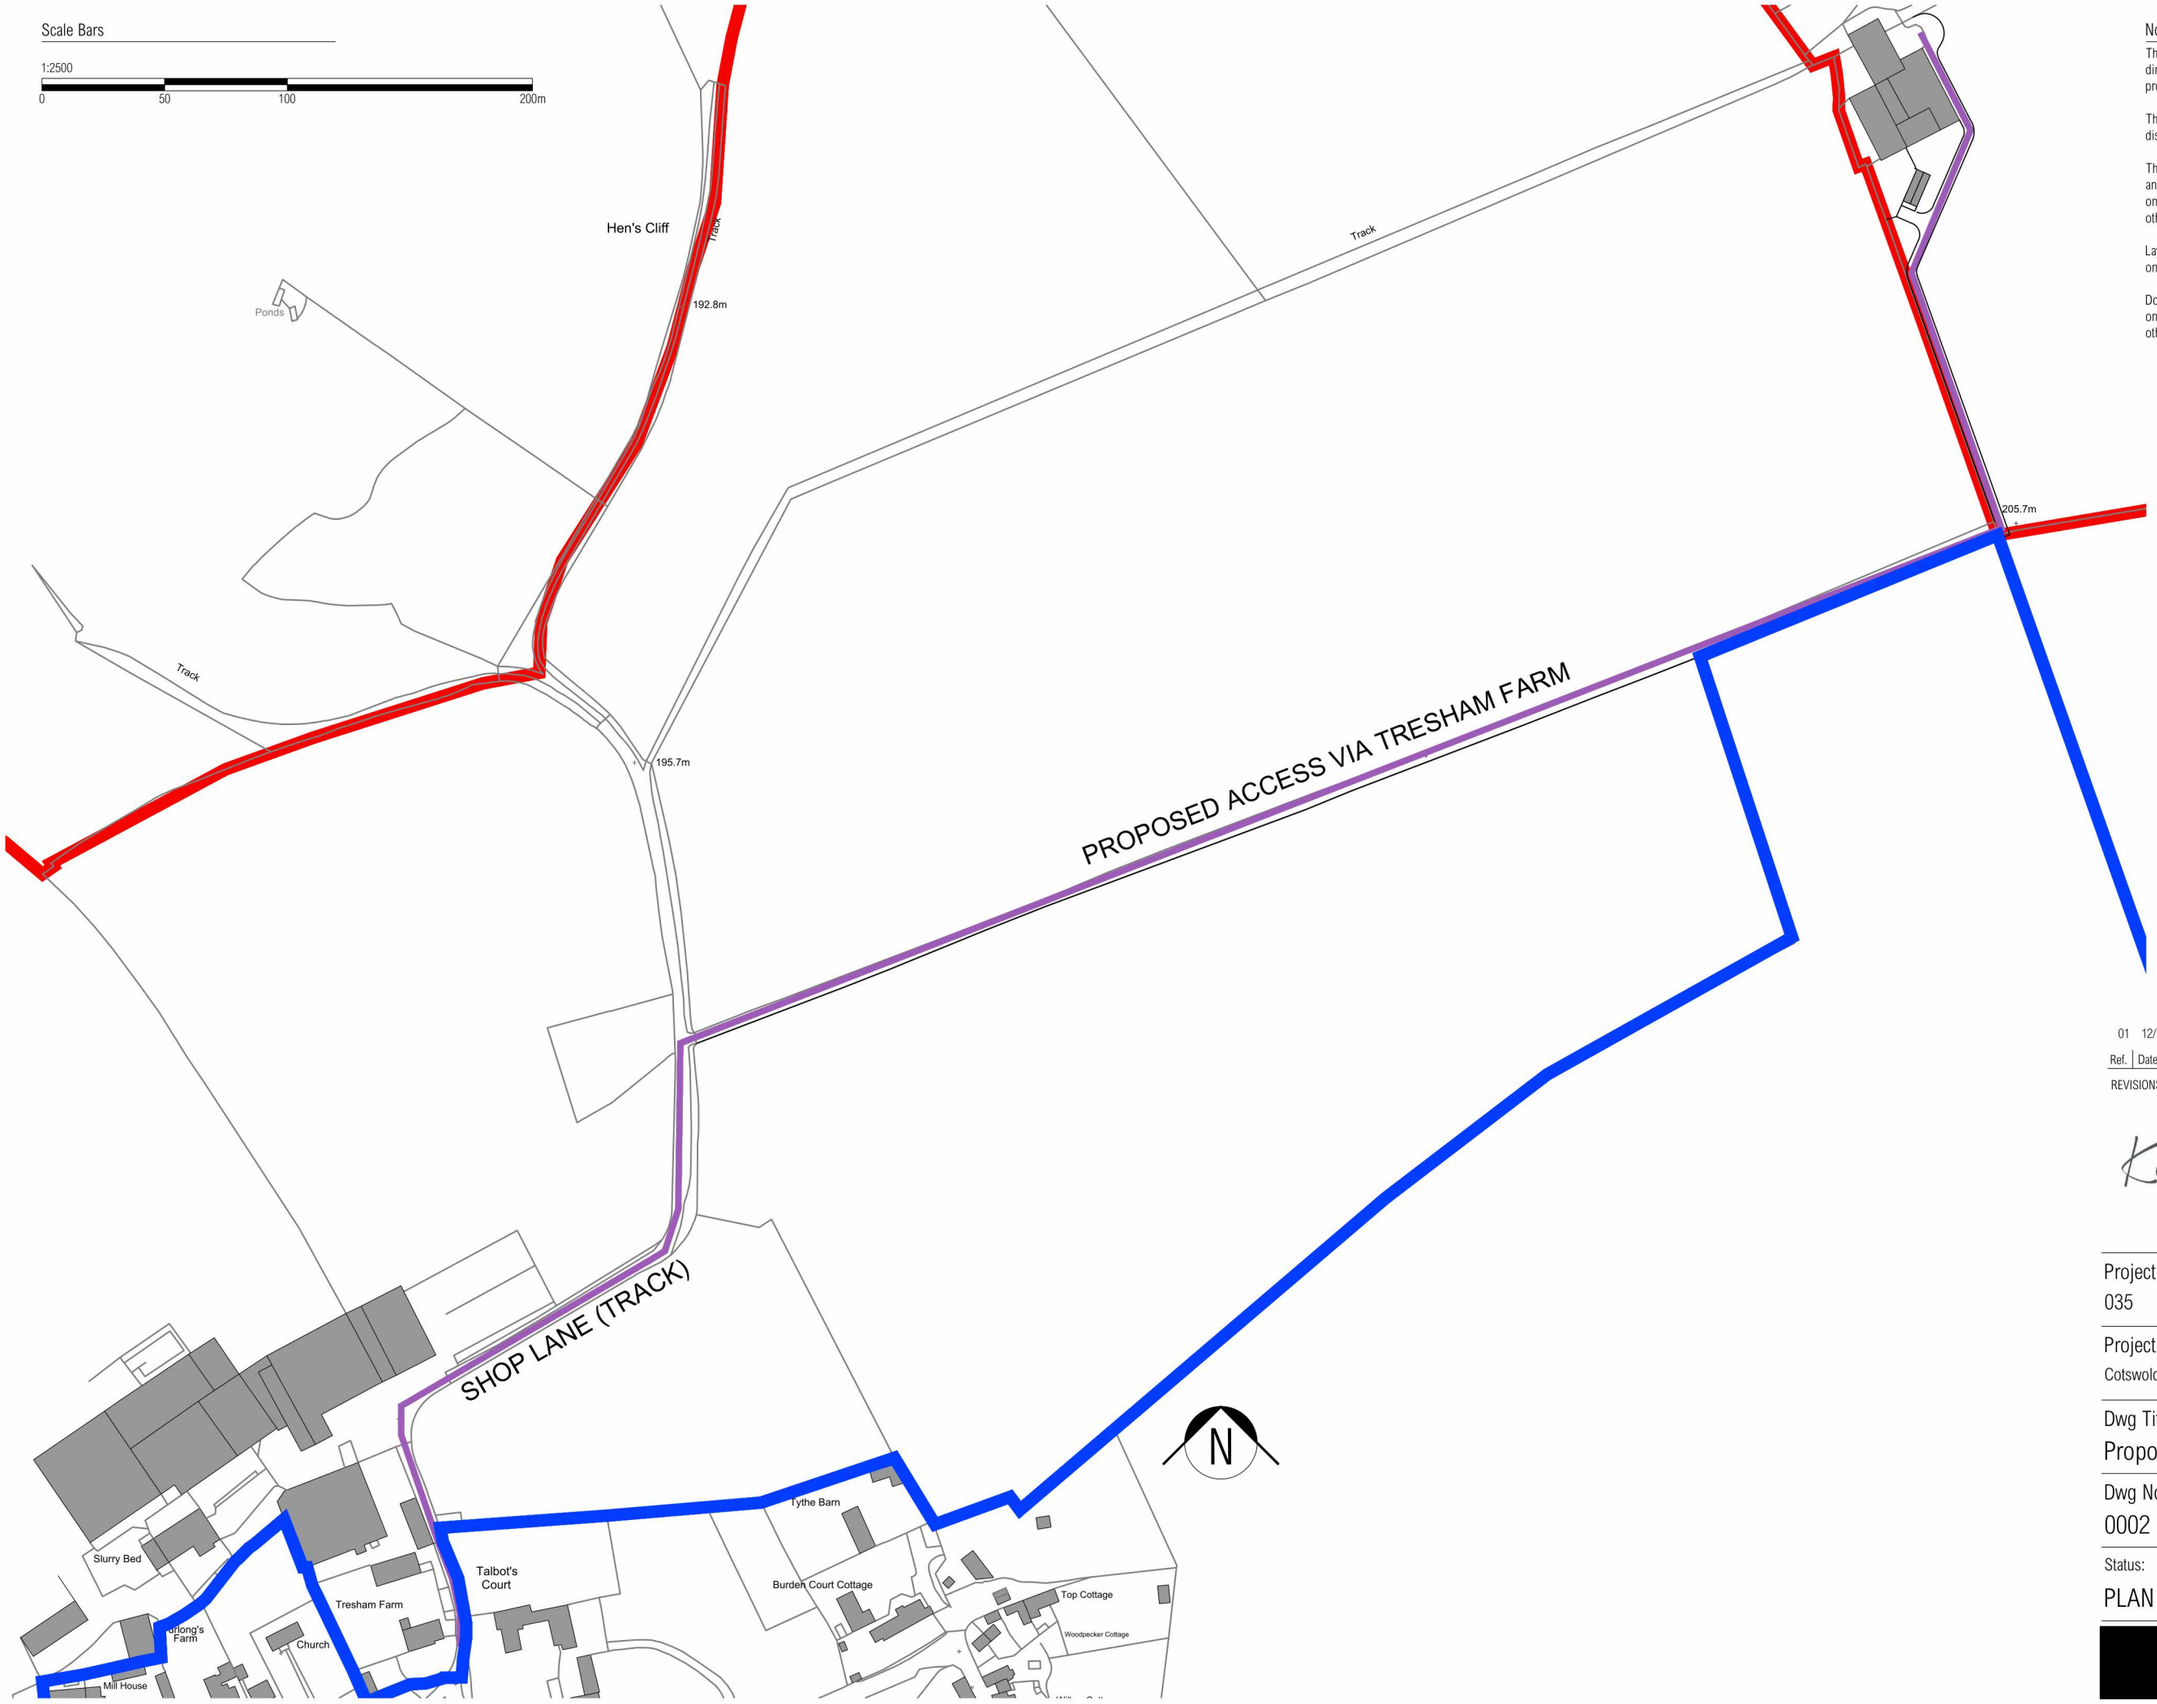

Notes

The Contractor(s) are responsible for all setting out. All dimensions & levels must be checked on site prior to proceeding with works.

The designer(s) are to be notified immediately of any discrepancies

The drawing is the property of the designer and is copyright and has been produced for the intended purpose as noted on the drawings and shall not be liable for any purpose other than that for which they were prepared.

Layouts and positions of fixtures and fittings are indicative only. Exact details to be confirmed with designers and client

Do not scale from drawing, written dimensions to be taken only. Dimensions shown are structural unless noted otherwise

Ref.	Date	Comments	Drawn
01	12/10/2023	Red/Blue Boundary Lines added	CT

REVISIONS

Kings House
CONSTRUCTION CONSULTANTS

Project Reference:
035

Project Address:
Cotswold View Farm, Tresham, GL12 7RW

Dwg Title:
Proposed Access Route

Dwg No:
0002

Status:	Revision:	Scale: 1:2500 @ A3
PLAN	01	Date: Oct '23

[redacted]