01 BLOCK PLAN - as existing
1:50

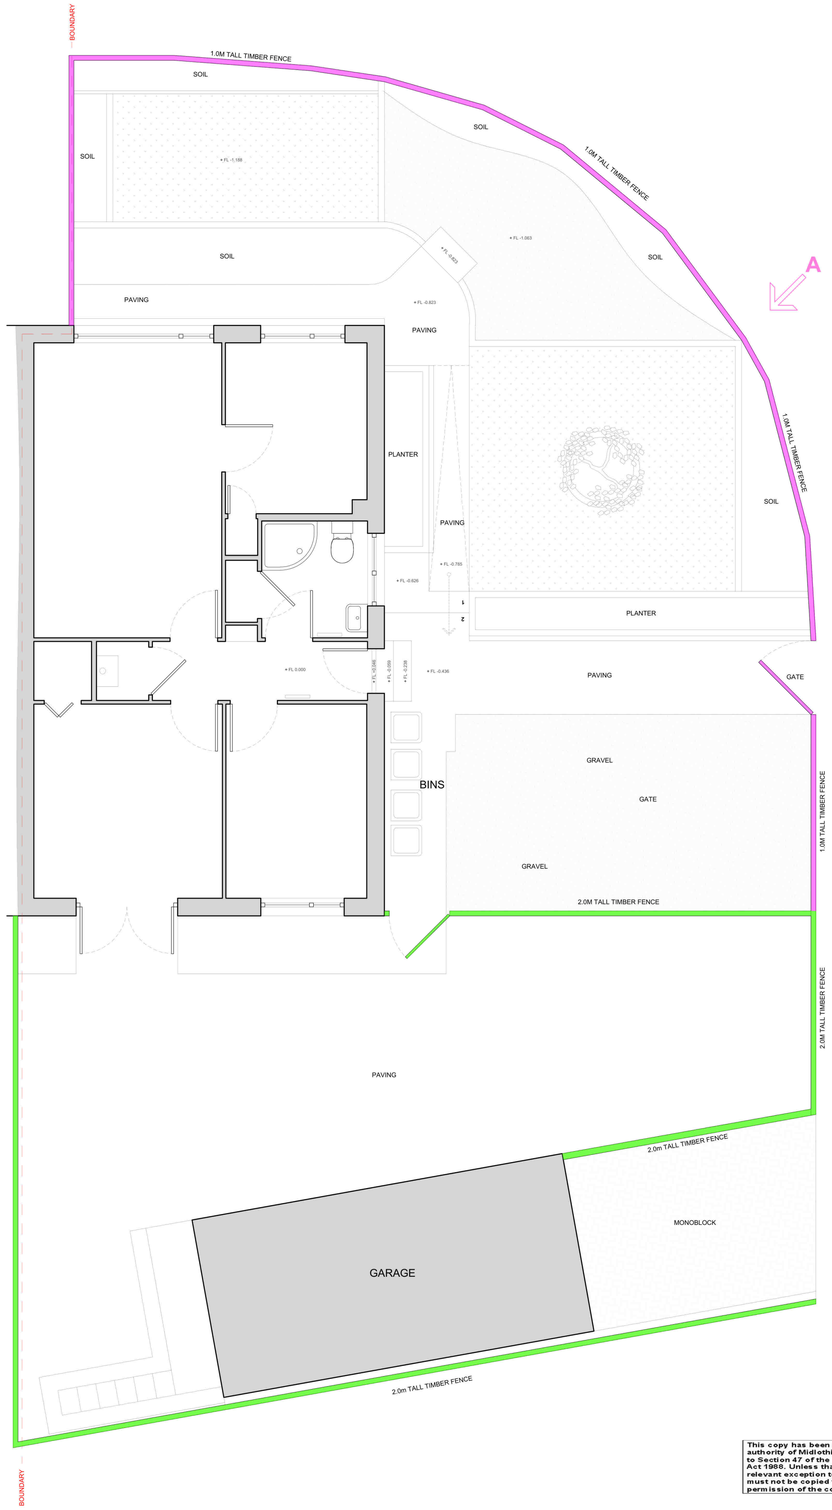

02 PHOTOS - as existing

This copy has been made by or with the authority of Midlothian Council pursuant to Section 47 of the Designs and Patents Act 1988. Unless that Act provides a relevant exception to copyright, the copy must not be copied without the prior permission of the copyright owner.

03 BLOCK PLAN - as proposed
1:50

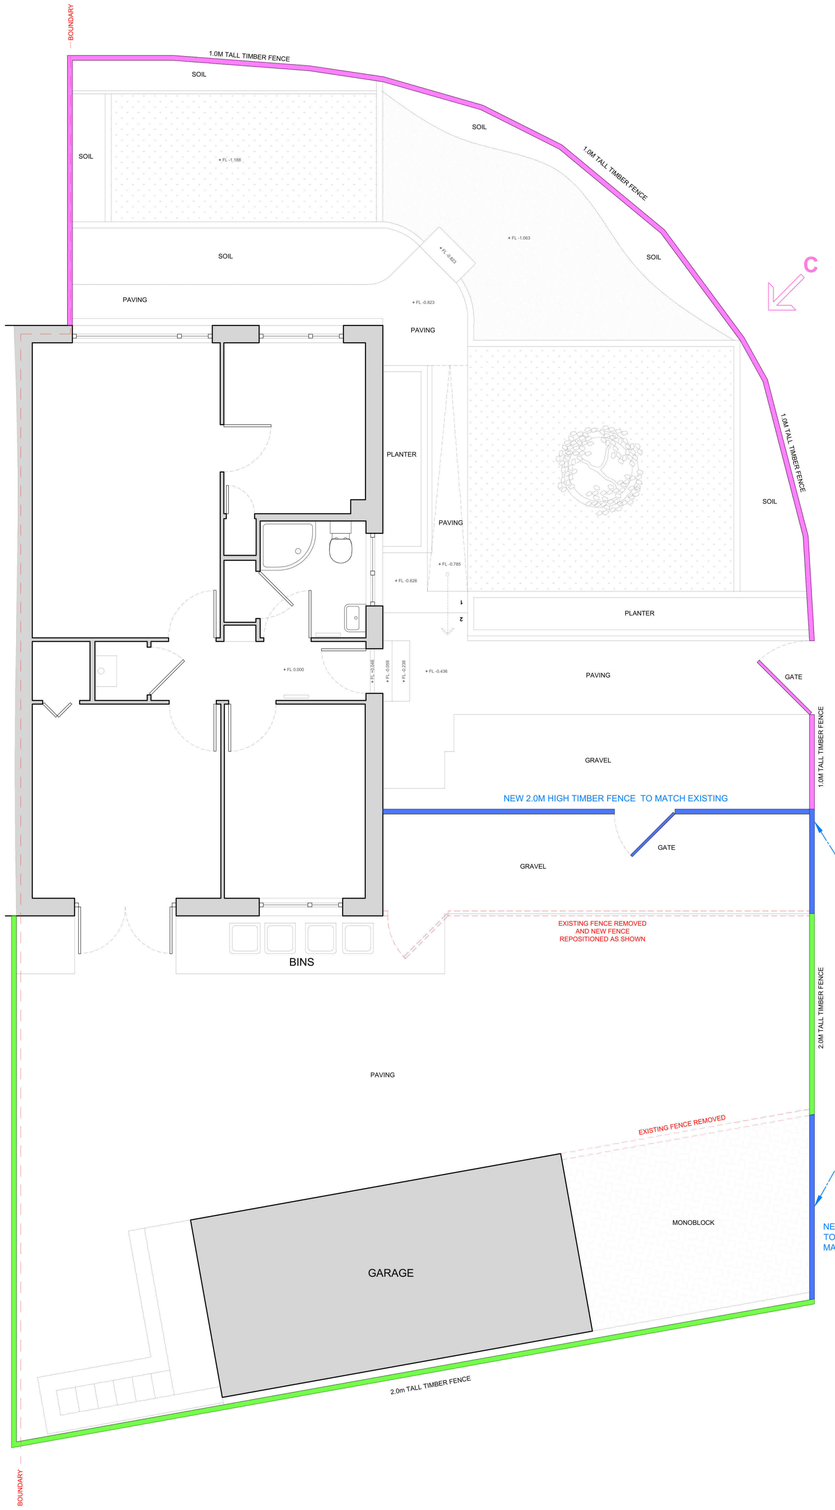

04 PHOTOS - as proposed

DOWNTAKINGS
EXISTING 1.0M HIGH TIMBER FENCE
EXISTING 2.0M HIGH TIMBER FENCE
PROPOSED NEW 2.0M HIGH TIMBER FENCE

0 1 2 3 4 5 1:50

D² Architect
www.d2architect.com [] donnie@d2architect.com [] +44 (0) 7522 661 905

CLIENT: GAEL NEILSON
29 KIRKHILL ROAD
PENICUIK
EH26 8HX

DRAWING TITLE: EXISTING + PROPOSED
DWG NO: 23110_PL_001A
DATE: SEP 23
SCALE: 1:50/100 @ A1

THIS DRAWING IS ONLY FOR THE PURPOSES OF **PLANNING PERMISSION**