Copyright this document contains confidential and proprietary information that cannot be reproduced or divulged, in whole or in part, without written consent from: INGENT CONSULTING ENGINEERS LTD.

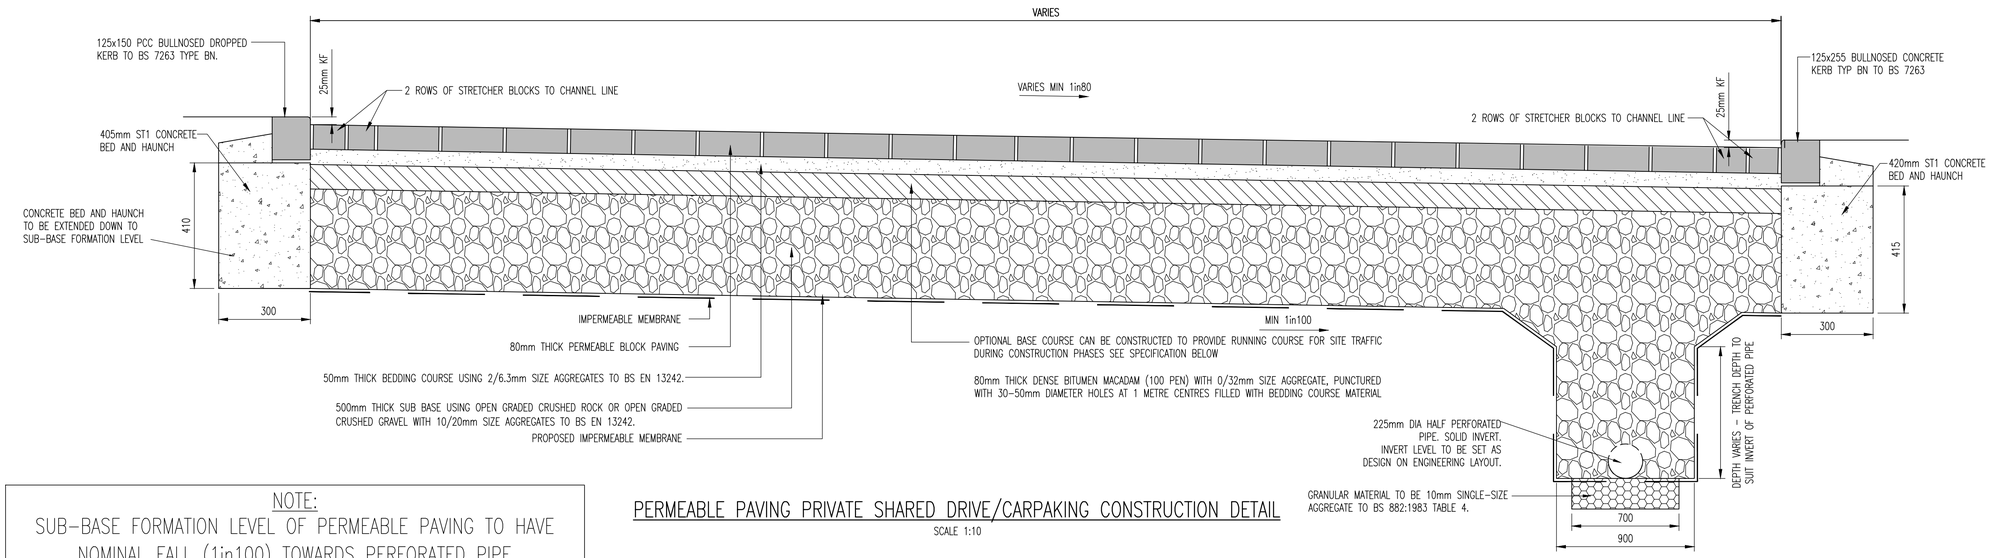

NOTE:
SUB-BASE FORMATION LEVEL OF PERMEABLE PAVING TO HAVE NOMINAL FALL (1in100) TOWARDS PERFORATED PIPE

PERMEABLE PAVING PRIVATE SHARED DRIVE/CARPAKING CONSTRUCTION DETAIL

SCALE 1:10

GENERAL
1. DO NOT SCALE THIS DRAWING. ALL DIMENSIONS ARE IN MILLIMETERS UNLESS OTHERWISE NOTED. ANY DISCREPANCIES ARE TO BE RECORDED AND REPORTED TO THE ENGINEERS IMMEDIATELY.

2. THIS DRAWING IS TO BE READ IN CONJUNCTION WITH ALL OTHER ENGINEERS AND ARCHITECTS DRAWINGS AND THE SPECIFICATION.

3. ALL WORK IS TO BE TO THE SATISFACTION OF THE ENGINEER AND LOCAL AUTHORITY BUILDING CONTROL.

4. THE CONTRACTOR IS RESPONSIBLE FOR AND MUST TAKE ALL NECESSARY PRECAUTIONS TO ENSURE THE STABILITY OF THE WORKS AT ALL TIMES DURING CONSTRUCTION.

5. ALL WORKMANSHIP AND MATERIALS ARE TO BE TO CURRENT BRITISH STANDARDS.

6. ALL SERVICES ARE TO BE LOCATED AND PROTECTED AS NECESSARY BY THE CONTRACTOR PRIOR TO THE COMMENCEMENT OF THE WORKS.

7. ANY EXISTING DETAILS WHICH ARE SHOWN ON THIS DRAWING ARE FOR GUIDANCE ONLY AND ARE TO BE CHECKED ON SITE BY THE CONTRACTOR. ANY VARIATIONS ARE TO BE RECORDED AND REPORTED TO THE ENGINEER IMMEDIATELY.

8. DURING CONSTRUCTION WORKS ON SITE, ALL ROADS AND FOOTPATHS ARE TO BE SWEPT AND KEPT CLEAR OF OBSTRUCTIONS, THIS IS TO INCLUDE EXISTING HIGHWAYS AS APPROPRIATE TO ENSURE SAFE PASSAGE OF ALL ROAD USERS.

9. PROVISION SHALL BE MADE FOR THE INSTALLATION OF ALL MAINS SERVICES INCLUDING DUCTING PRIOR TO THE LAYING OF THE ROAD BASE-COURSE.

FOR DETAILS AND SPECIFICATION FOR SOFT LANDSCAPING, GRAVEL, TIMBER EDGINGS, COBBLES, KNEE RAILS ETC. - REFER TO LANDSCAPE ARCHITECT

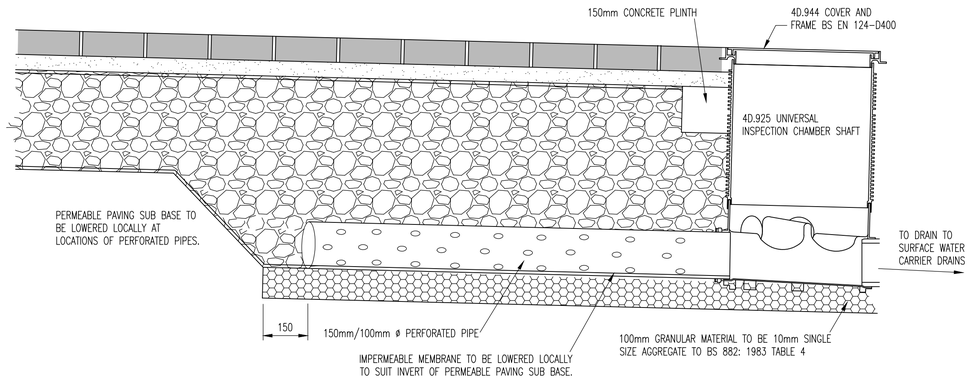

DRAINING OF PERMEABLE PAVING SUB BASE DETAIL

SCALE 1:10

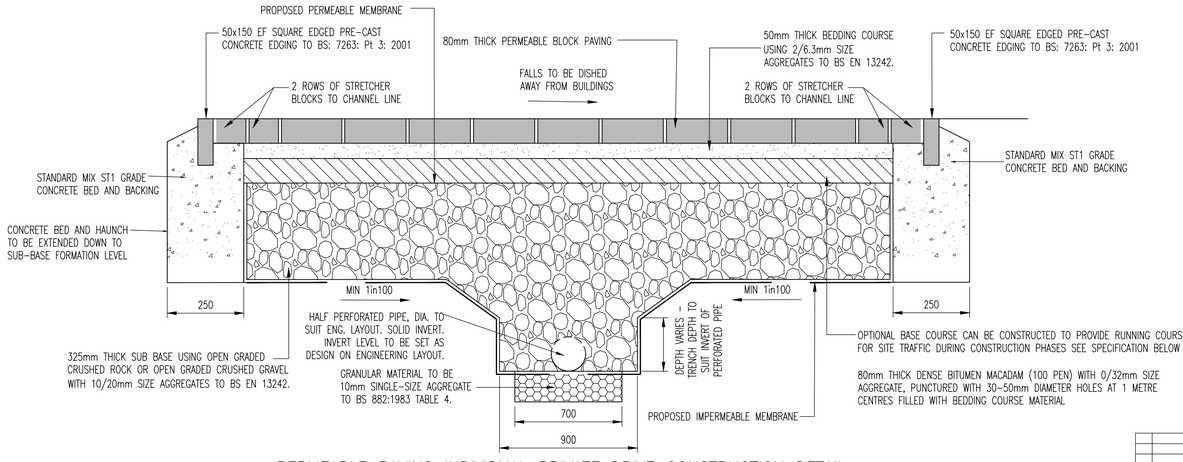

PERMEABLE PAVING INDIVIDUAL PRIVATE DRIVE CONSTRUCTION DETAIL

SCALE 1:10

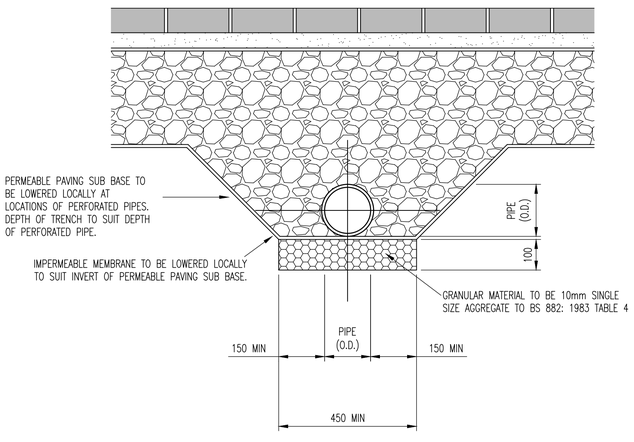

PERFORATED PIPE BEDDING

SCALE 1:10

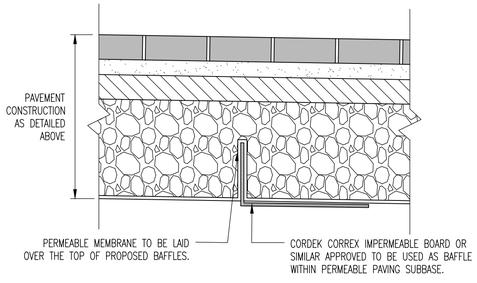

PERMEABLE PAVING BAFFLE CONSTRUCTION DETAIL

SCALE 1:20

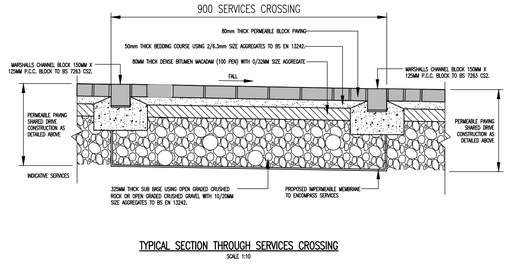

TYPICAL SECTION THROUGH SERVICES CROSSING

SCALE 1:10

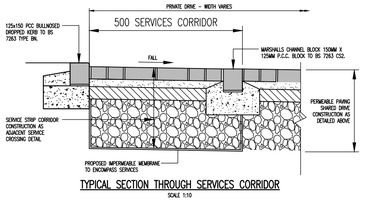

TYPICAL SECTION THROUGH SERVICES CORRIDOR

SCALE 1:10

Rev	Revision Notes	Dwn	Apvd	Date

INGENT
CONSULTING ENGINEERS
Unit 10 Brightwell Barns, Waldringfield Road, Brightwell, Suffolk, IP10 0BJ.
Tel: 01473 598038 ---- www.ingent.co.uk ---- email: info@ingent.co.uk

PRELIMINARY

Project:
RICHER ROAD, BADWELL ASH
SUFFOLK

Drawing Title:
PRIVATE ROAD CONSTRUCTION DETAILS
SHEET 2 OF 3

Client:			Date:
BG & JM SUTTON			OCT 2023
Drawn:	Designed:	Checked:	Approved:
JH	JH	DCH	RGW

Scale:
As Shown

Project No:	Drawing No & Revision:	Size:
2005-453	061	A1