Scale 1:100

0 5 10

Scale 1:50

0 5 10

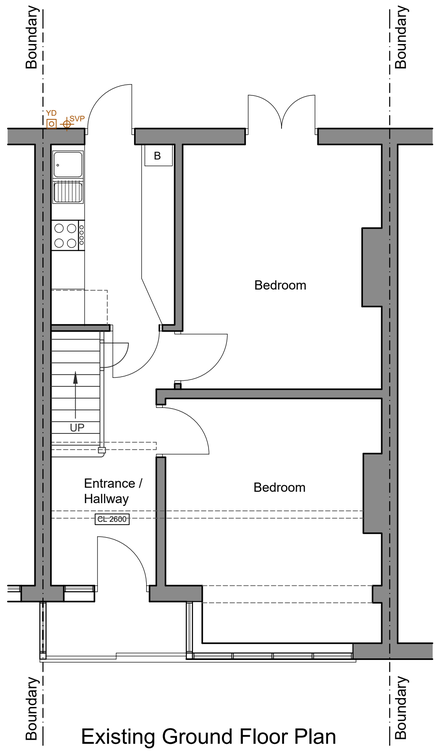

Existing Ground Floor Plan

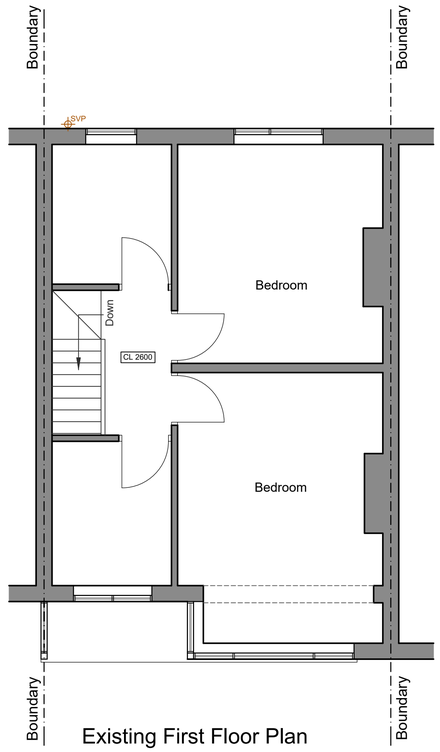

Existing First Floor Plan

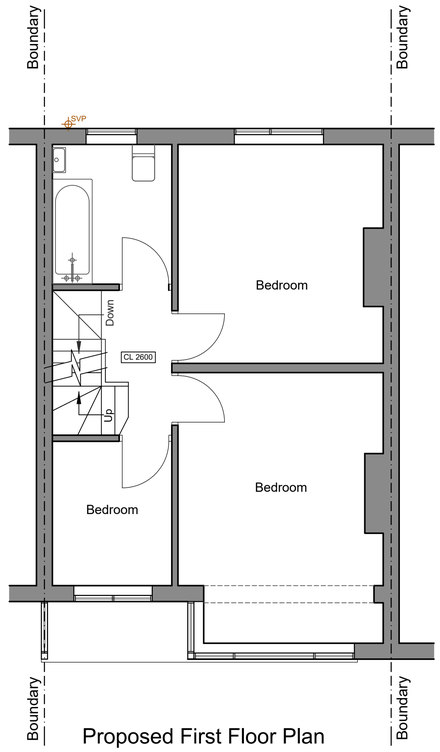

Proposed First Floor Plan

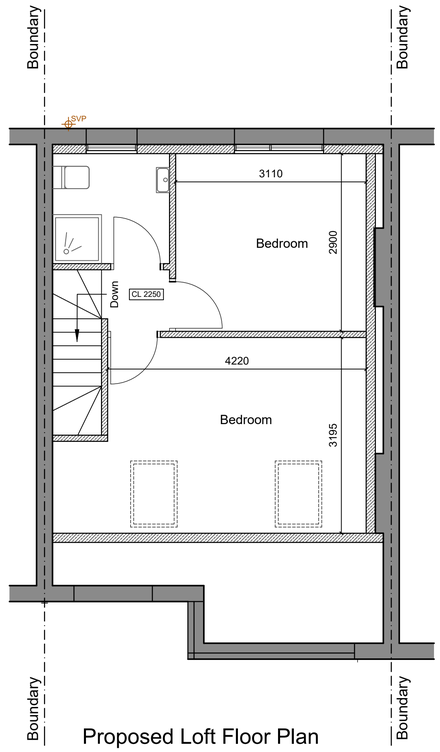

Proposed Loft Floor Plan

GENERAL NOTES

- All dimensions must be checked on site.
- All dimensions are in millimetres unless stated otherwise.
- Drawing to be read in conjunction with structural calculations that will be provided when the drawings are submitted to building control.
- No works shall deviate from the approved plans.
- The Contractor shall be ultimately responsible to provide any materials required to correct the works as required.

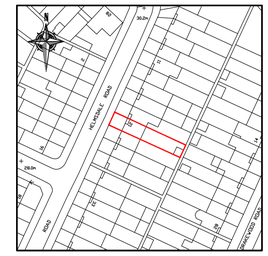

Location Plan 1:1250

0 20 40 Scale 1:1250

Block Plan 1:500

0 10 20 30 40 Scale 1:500

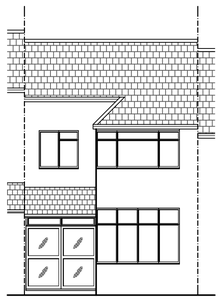

Existing Front Elevation

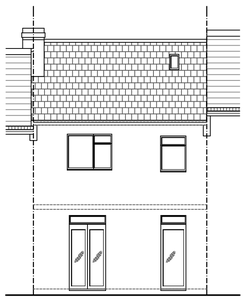

Existing Rear Elevation

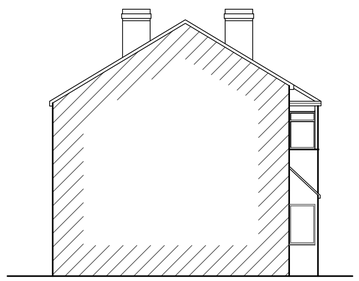

Existing South Elevation

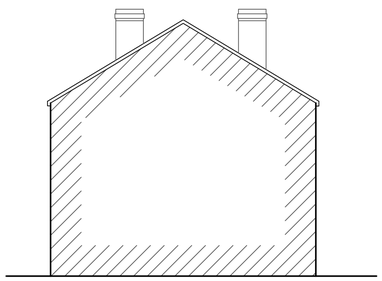

Existing North Elevation

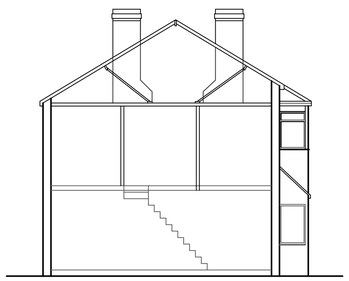

Existing Section

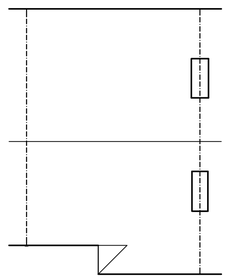

Existing Roof Plan

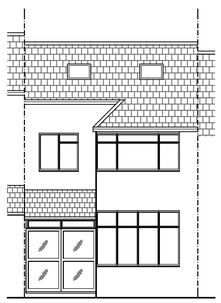

Proposed Front Elevation

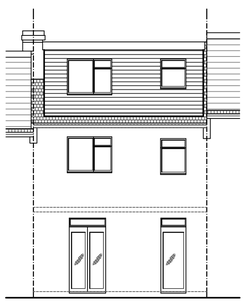

Proposed Rear Elevation

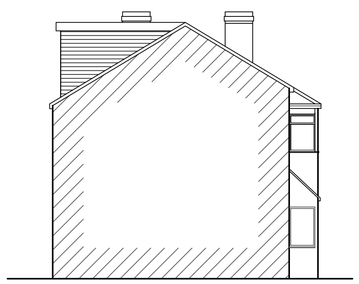

Proposed South Elevation

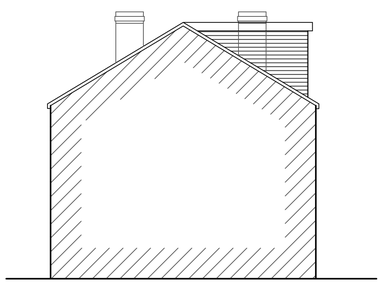

Proposed North Elevation

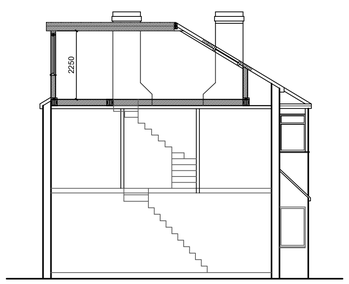

Proposed Section

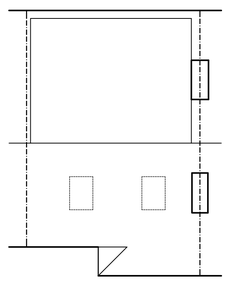

Proposed Roof Plan

Rev.	Date	Description
		AMENDMENTS

H A Plans & Design
New Builds
Extensions
Loft Conversions
Civil Engineering Consultant
Planning / Building Regulations
email:harold.parr@hap-plansanddesign.com
Website:www.hap-plansanddesign.com
Tel:07944 642856

Client

Mr. D. Tonev

Project

Proposed Loft Conversion @
21 Helmsdale Road
London SW16 5UT

Title

Existing and Proposed
Plans and Elevations

Scale	1:50 / 1:100	Drawn	HAP
Size	A1	Date	October 2023

Drg. No. LC/21HR/01