DO NOT SCALE
USE WRITTEN DIMENSIONS ONLY

NOTES:

1. ALL RECEIVED UTILITIES ARE SHOWN ON DRAWING. EXACT LOCATIONS SHOULD BE CONFIRMED ON SITE PRIOR TO WORKS COMMENCING.

2. ALL DIMENSIONS AND LOCATIONS OF DESIGN ELEMENTS ARE TO BE FINALISED DURING DETAILED DESIGN.

3. STORAGE AT MILVERTON SCHOOL PLAYING FIELDS FINAL DESIGN ARRANGEMENT TBC.

4. PROPOSED ACCESS TO PLAYING FIELD LOCATED TO AVOID ENVIRONMENTAL (TREE) IMPACT.

5. RED LINE BOUNDARY AREA (5117m^2 WORKS AREA) SITUATED TO AVOID CONSTRUCTION VEHICLES TRACKING OVER EXISITING 525mm CO PIPE RUNNING THROUGH PLAYING FIELD.

6. DESIGN OF PERMANENT ACCESS HAS BEEN BASED ON 4 AXLE RIGID VACUUM TANKER REVERSING IN TO PLAYING FIELD.

KEY PLAN
SCALE 1:1000

LEGEND

LENGTH OF WALL TO BE PERMANENTLY REMOVED

STREET LEVEL VIEW OF PORTION OF WALL TO BE REMOVED

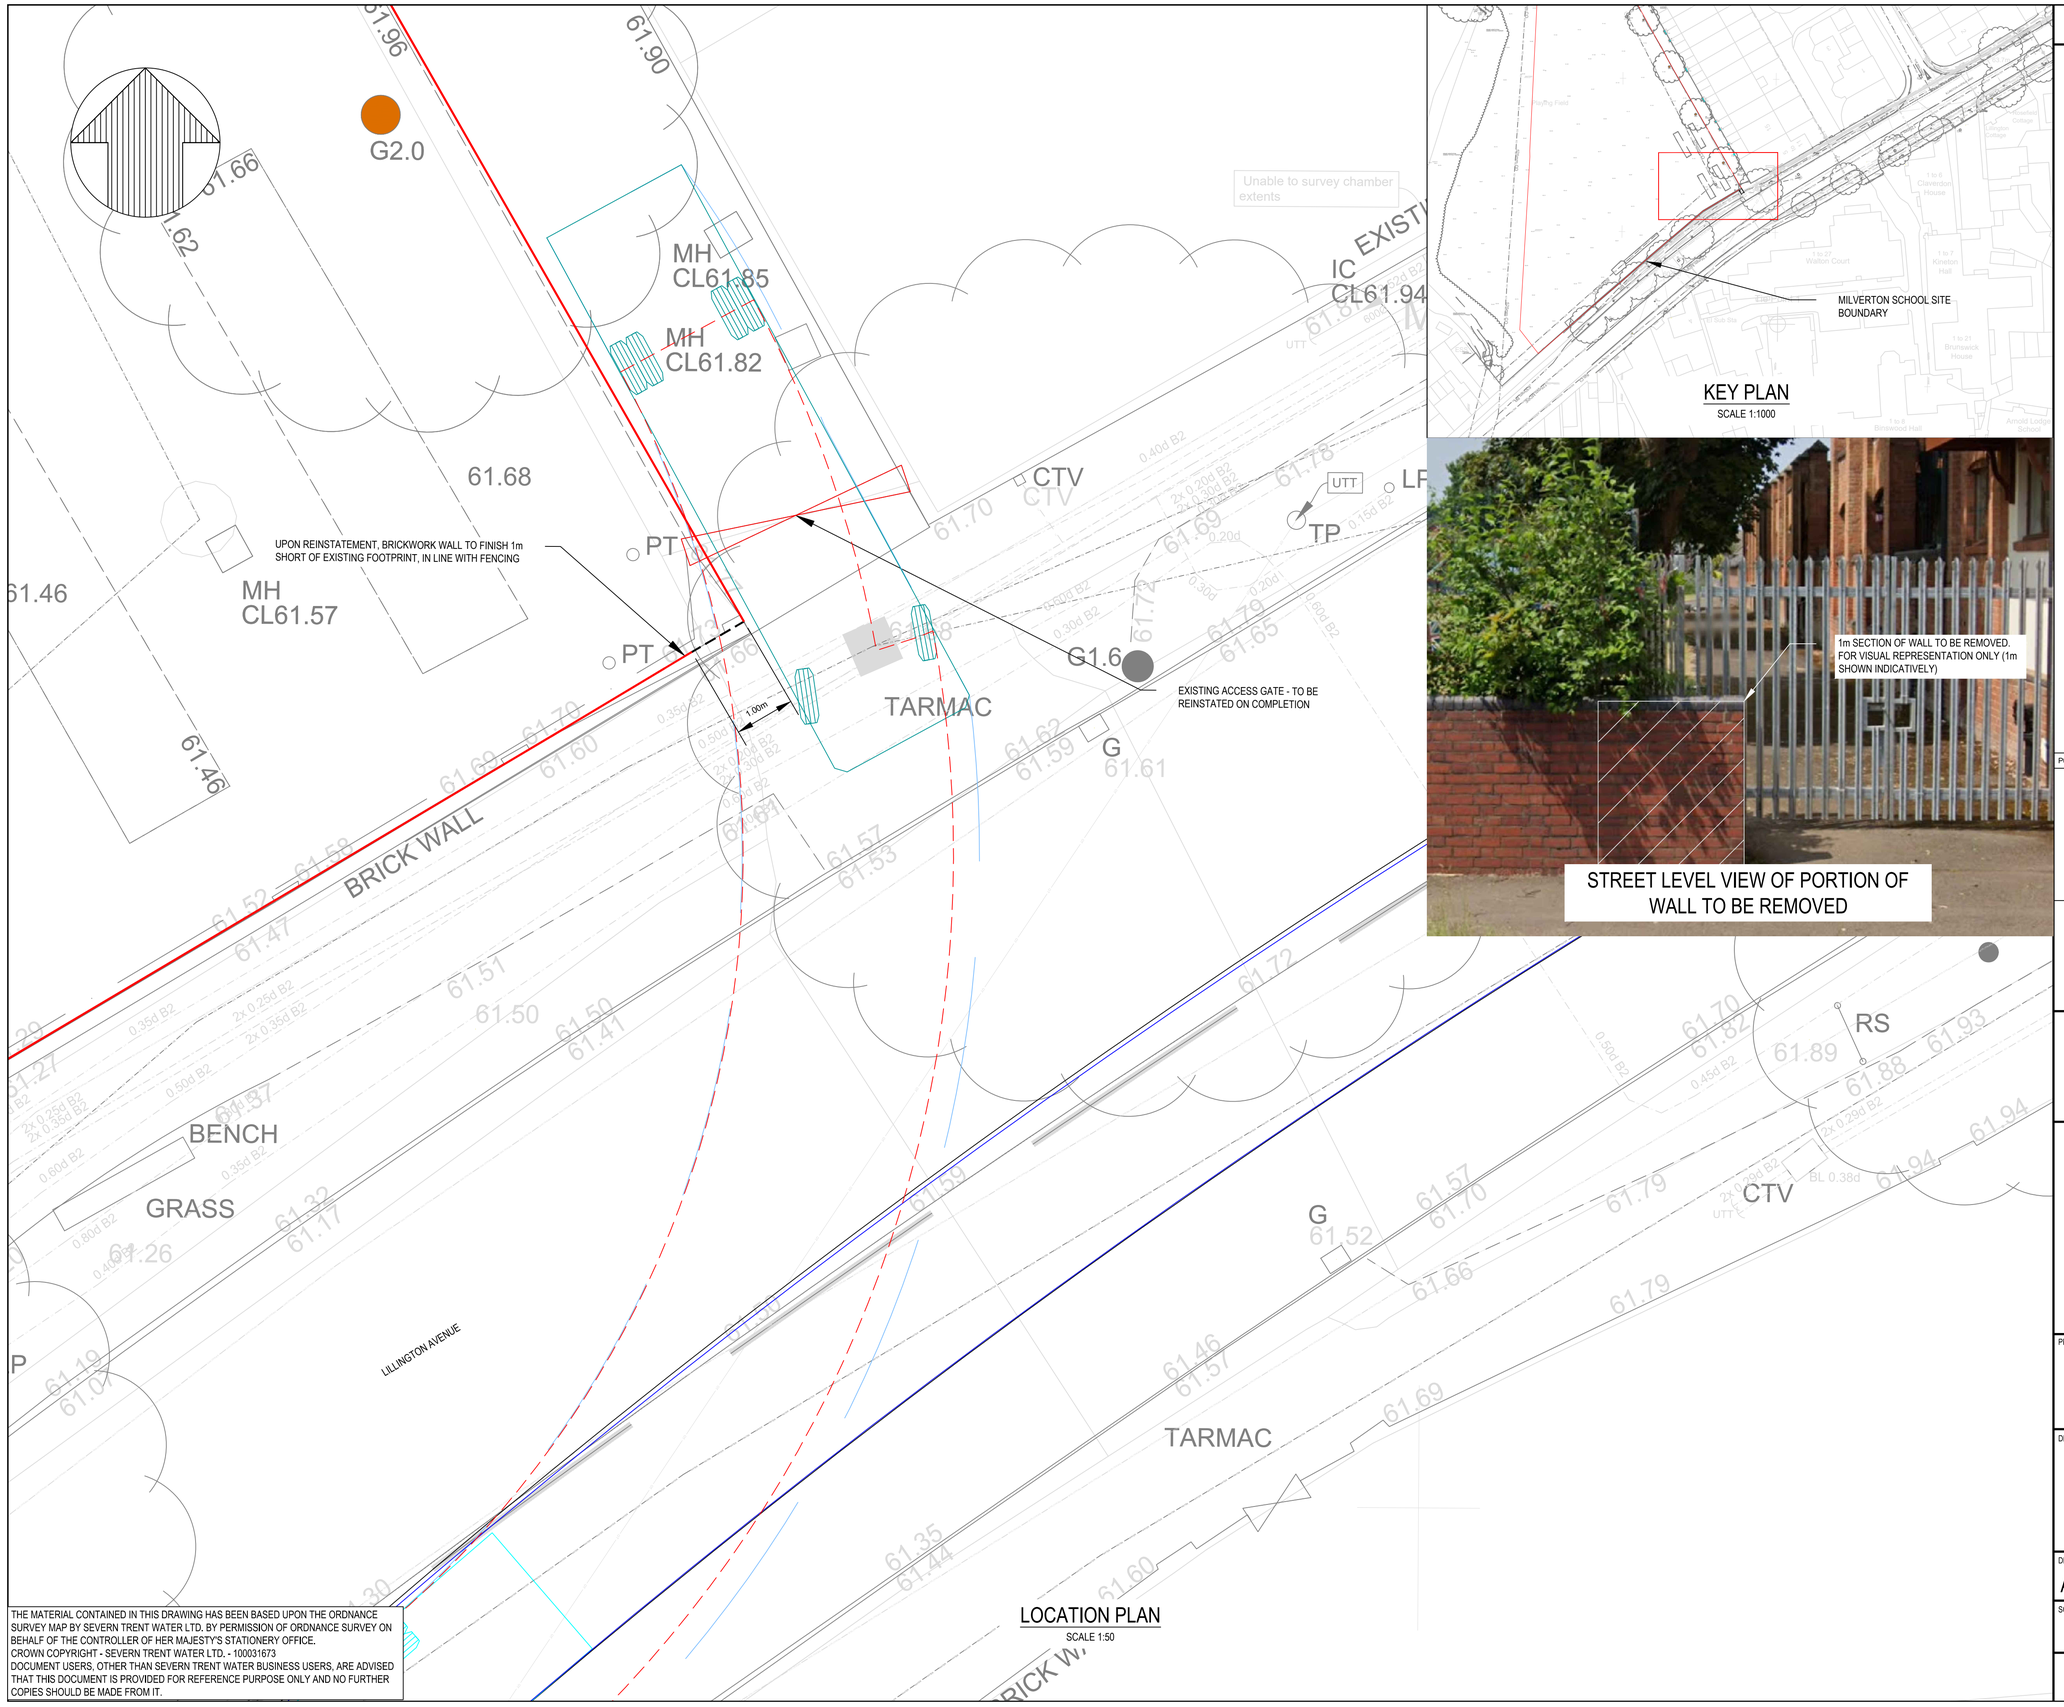

LOCATION PLAN
SCALE 1:50

THE MATERIAL CONTAINED IN THIS DRAWING HAS BEEN BASED UPON THE ORDNANCE SURVEY MAP BY SEVERN TRENT WATER LTD. BY PERMISSION OF ORDNANCE SURVEY ON BEHALF OF THE CONTROLLER OF HER MAJESTY'S STATIONERY OFFICE.
CROWN COPYRIGHT - SEVERN TRENT WATER LTD. - 100031673
DOCUMENT USERS, OTHER THAN SEVERN TRENT WATER BUSINESS USERS, ARE ADVISED THAT THIS DOCUMENT IS PROVIDED FOR REFERENCE PURPOSE ONLY AND NO FURTHER COPIES SHOULD BE MADE FROM IT.

P01	S2 : SUITABLE FOR INFORMATION	OH	KM		22/09/2023

Forkers Ltd
Civil & Ground Engineering Contractors

wsp

SEVERN TRENT

PROJECT TITLE
A7S-14574 GREEN RECOVERY
LEAMINGTON BATHING WATERS

DRAWING TITLE
20230925_PLN_SV_1.1
Street View Elevation of Eastern Access)

DRAWING NO:	STATUS	REVISION
A7S14574-WSP-SA-ZZ-DR-C-0005	S2	P01

SCALE:	SHEET SIZE:
AS SHOWN	A1

QR CODE PLACEMENT

THIS DRAWING IS CONFIDENTIAL AND THE PROPERTY OF SEVERN TRENT AND MUST NOT BE REPRODUCED WITHOUT WRITTEN PERMISSION