notes:

- The copyright of this drawing belongs to MAP Architects
- The drawing may not be used without their consent
- Written dimensions take preference over scaled dimensions
- Scanned images may not be true to scale - do not scale

revisions:	date:	description:
A:	28.09.23	drawing updated for planning app

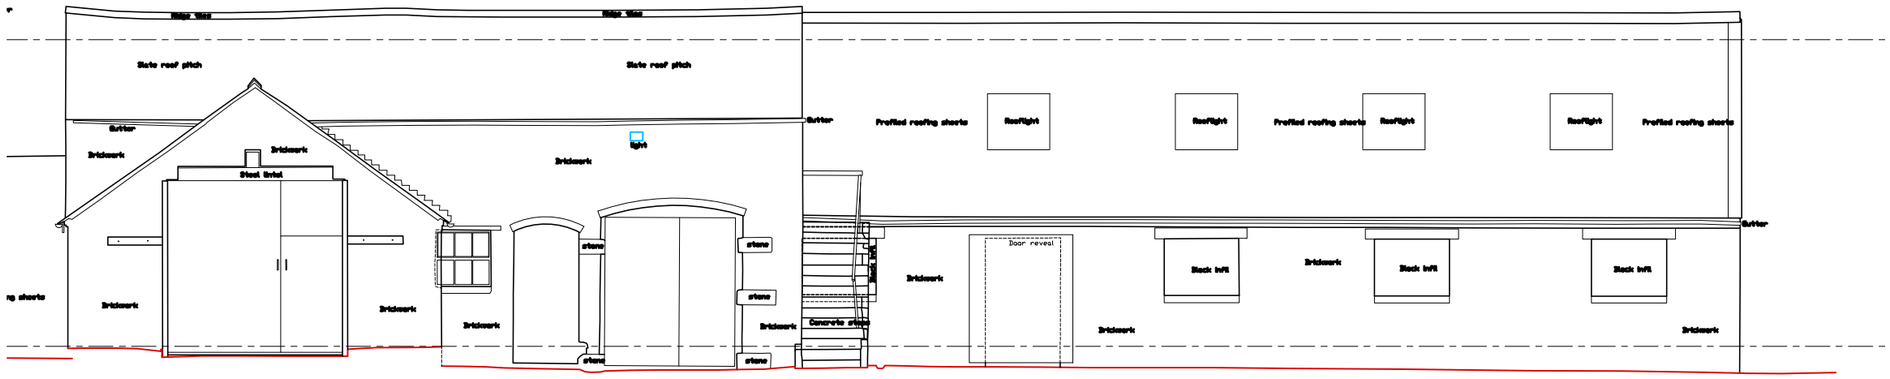

South Elevation

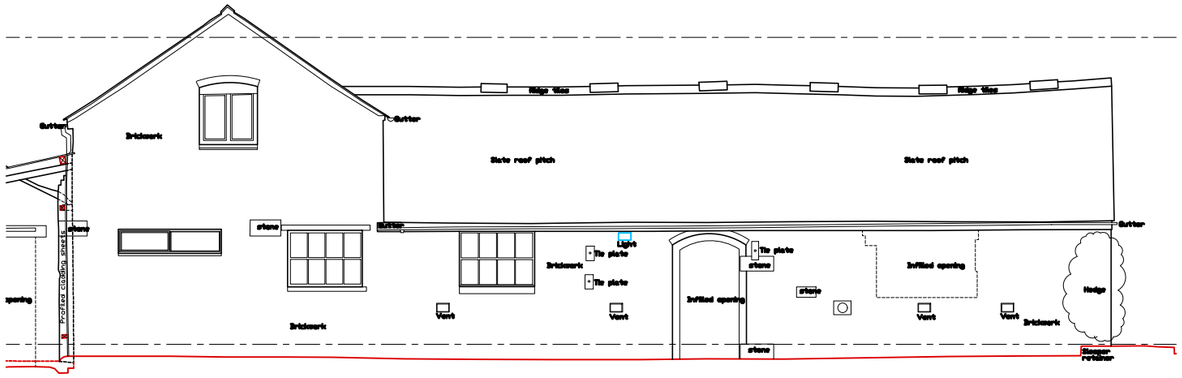

West Elevation

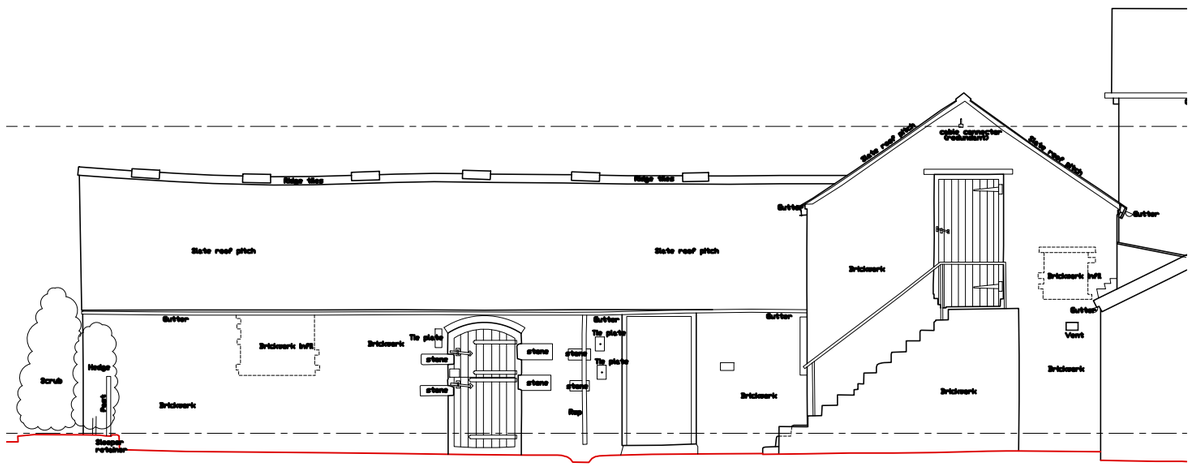

East Elevation

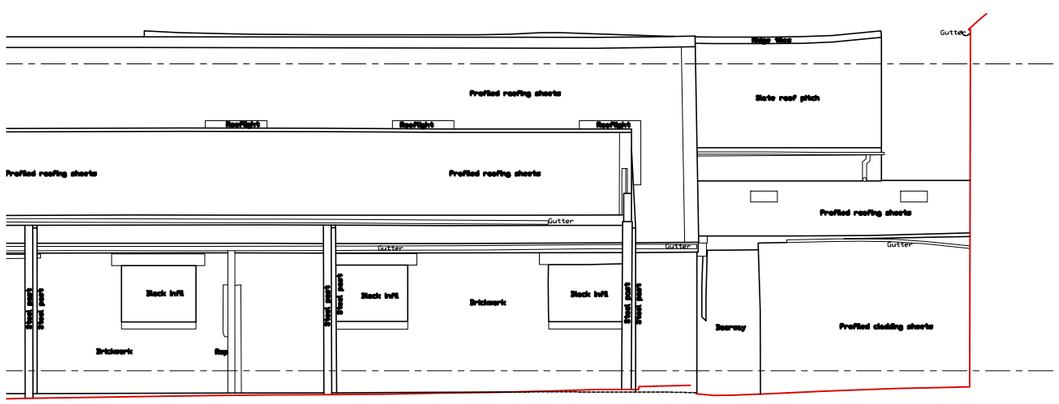

North Elevation

1:100

2m 0 2m 4m 6m 8m 10m

MAP.architects

Greyfriars, Neston Road, Ness, Cheshire. CH64 4AR
Tel: 07850 530832 email: MAP.architects@outlook.com

Philip Feeney Ltd.

PROJECT
Conversion of block C to residential use, Lodge Farm, Farndon

DRAWING
Existing Block C elevations

SCALE	DATE
1:100 @ A3	Sept 2023

DRAWING NUMBER	REVISION
118.S.004	