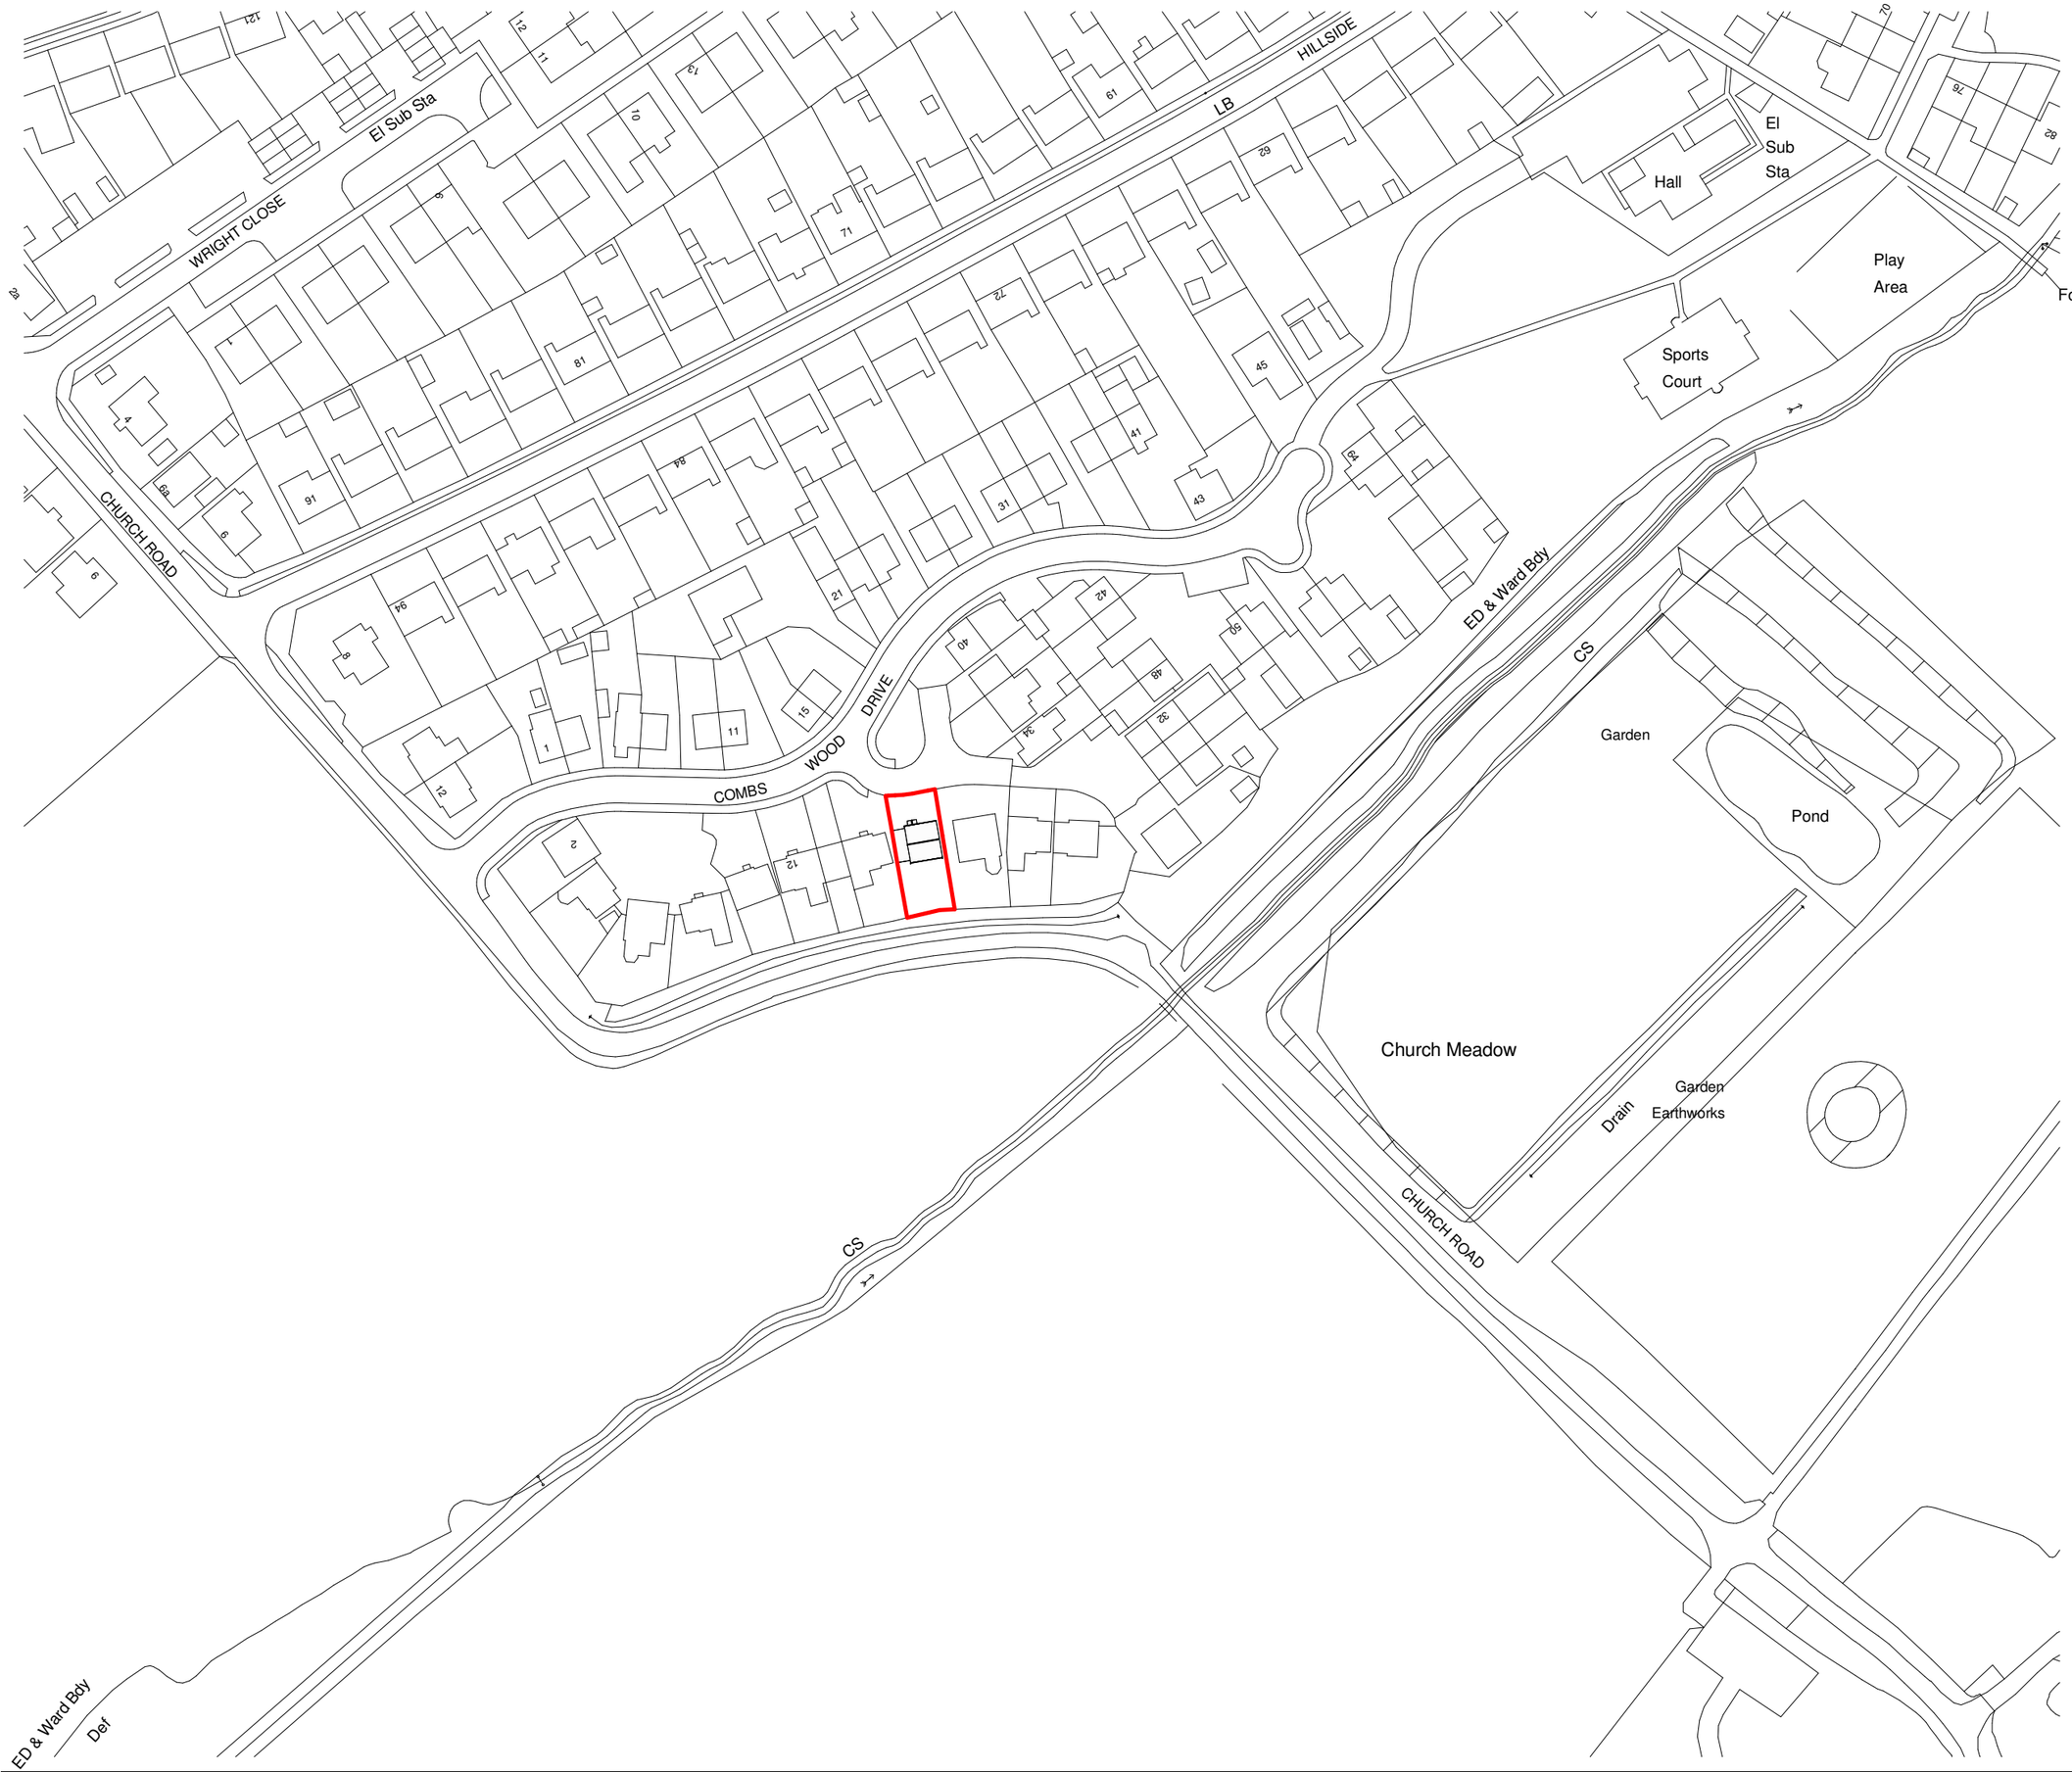

THESE ARE NOT WORKING DETAILS, they have been produced solely for the purpose of making Local Authority Applications and do not form part of any CDM requirements. All details and Dimensions to be checked and verified on site BEFORE commencement. DO NOT SCALE.

N

Client

Mrs Sue Turner

Project

18 Combs Wood Drive, Stowmarket, IP14 2RJ

Title

Site Location Plan

Project Nº	Drawing Nº	Revision
0253 -	0100	P01

Scale - unless otherwise stated

Issued For

1 : 1250 @ A3

PRELIMINARY

Bright Architecture Ltd
629 Foxhall Rd
Ipswich
Suffolk
IP3 8NE

t: 07714822411
e:joe@brightarchitecture.co.uk

BRIGHT ARCHITECTURE