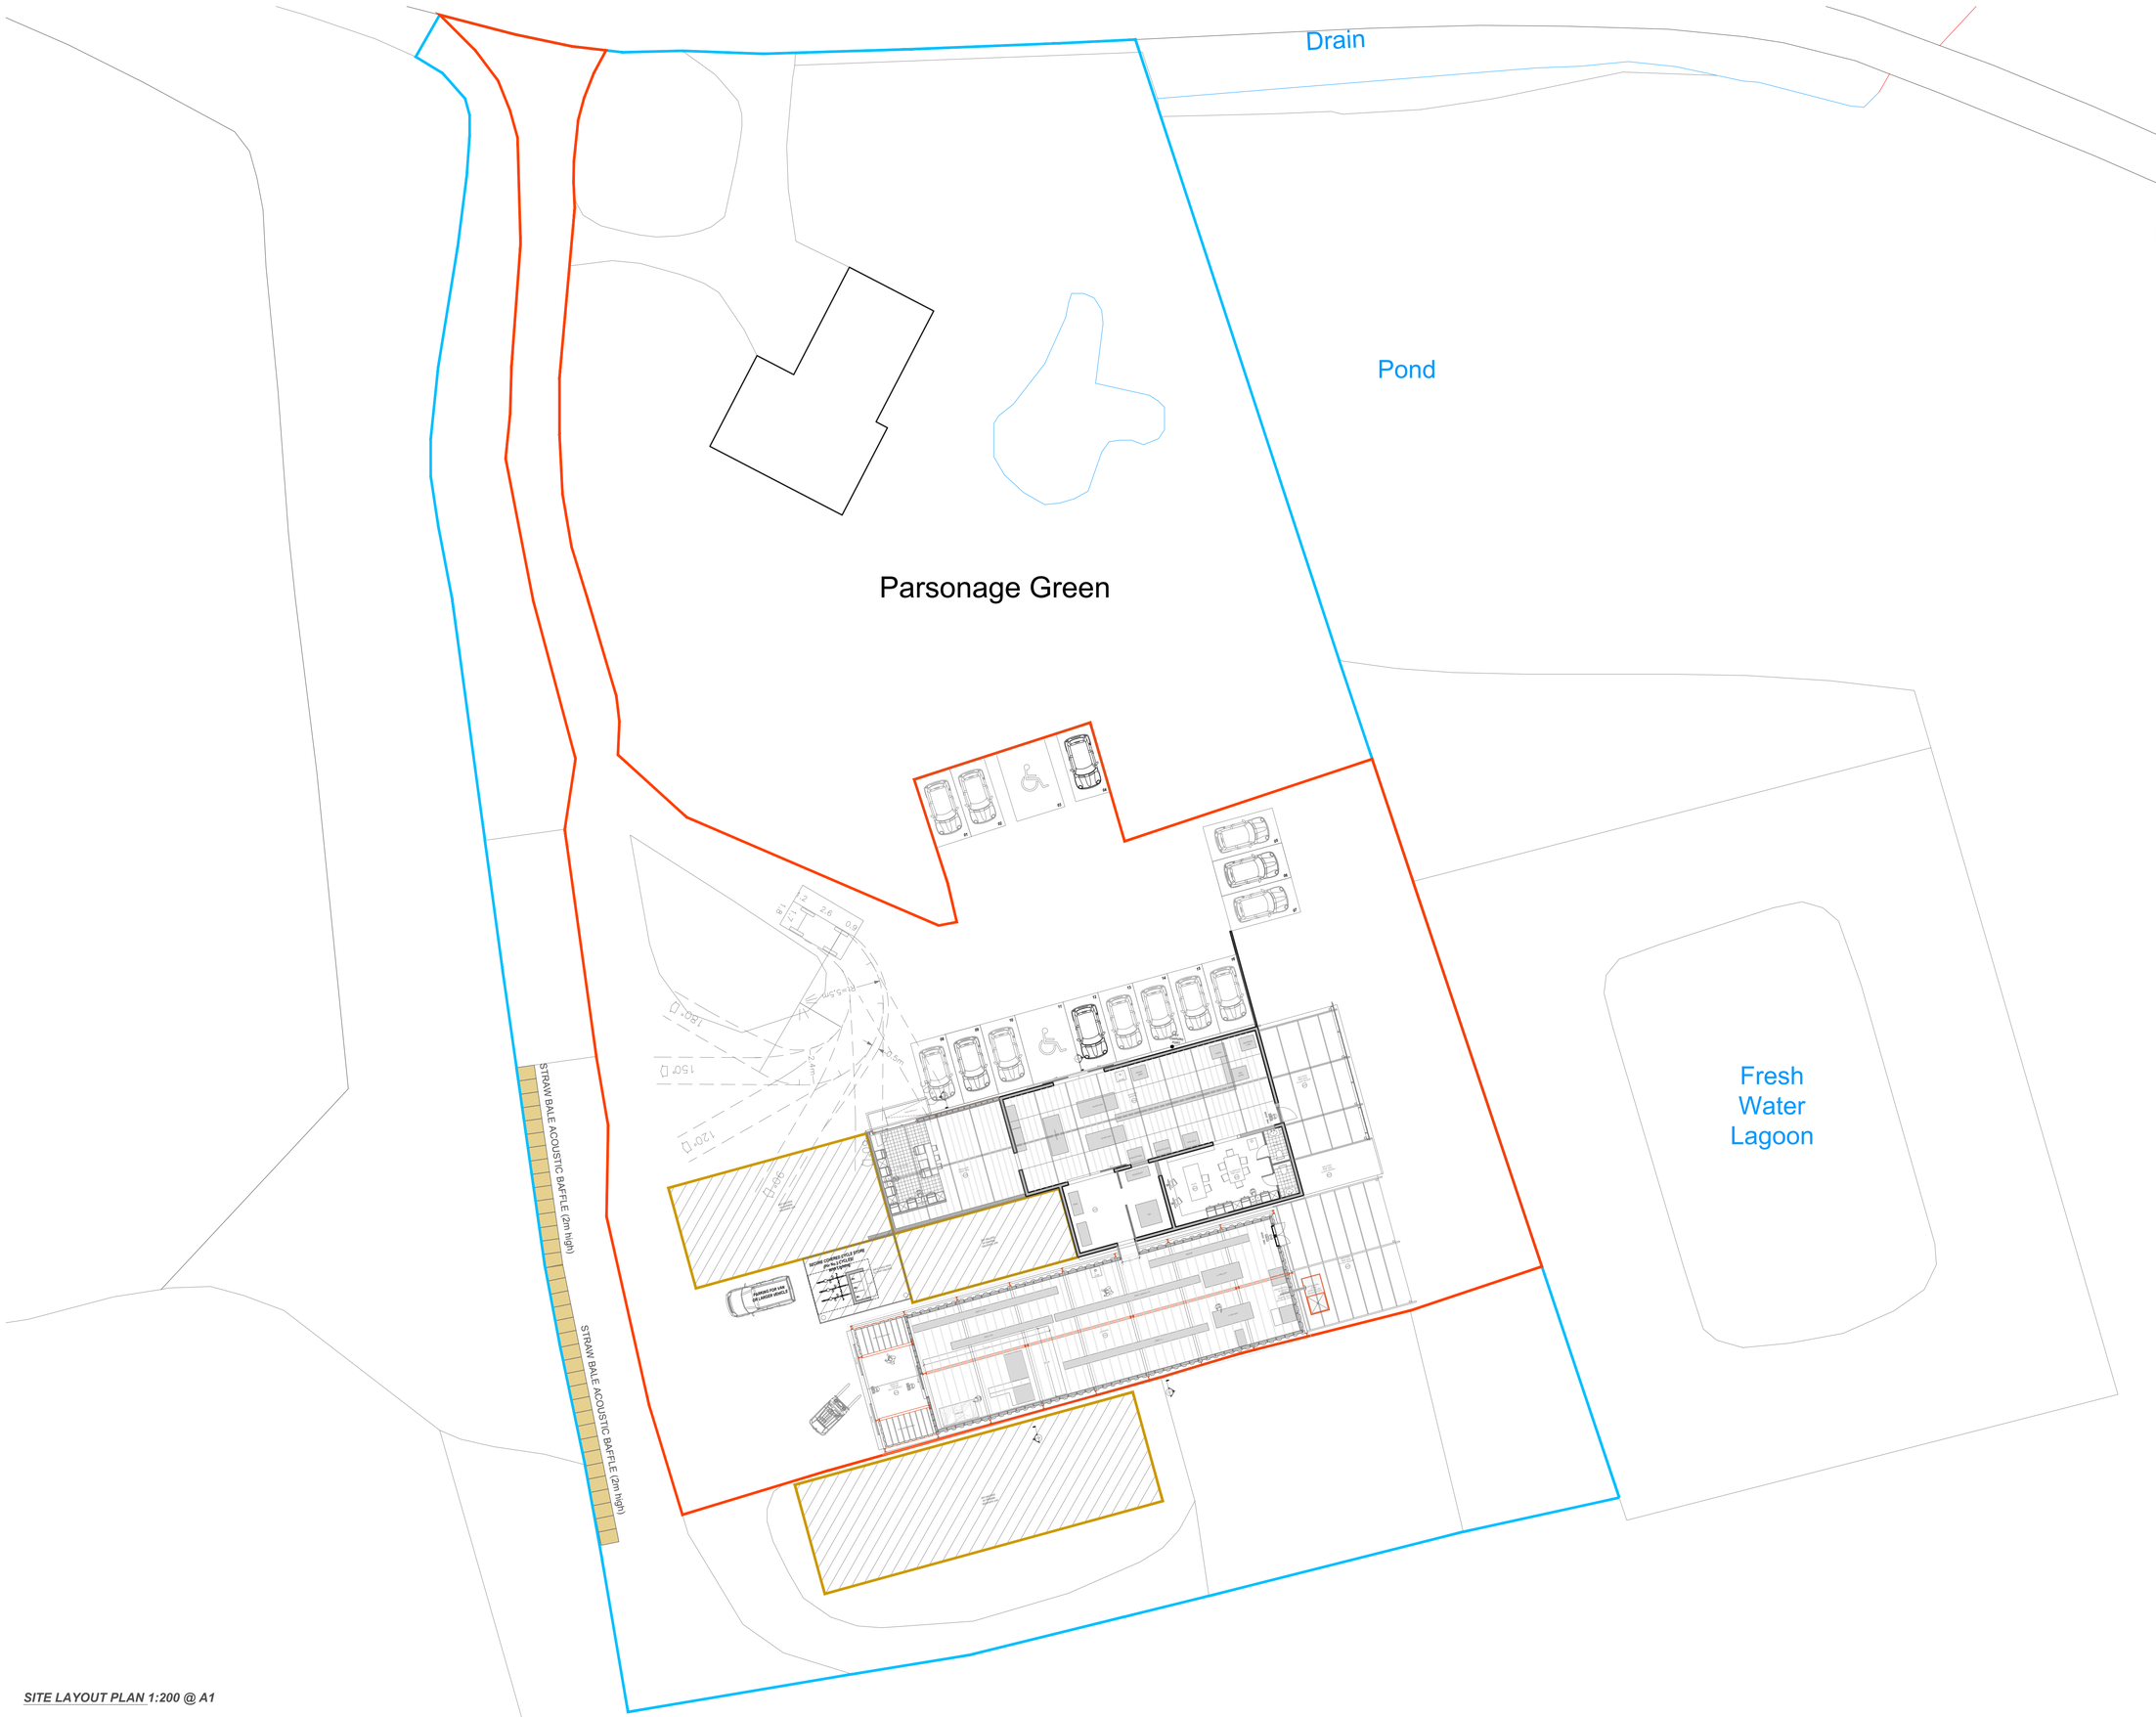

***SITE LAYOUT PLAN* 1:200 @ A1**

DRAWN BY MGW

T. 07464 232036 / 01728 621502

E. matt.g.witts@gmail.com

No. 19 The Green, Saxtead

SUFFOLK. IP13 9QE

job title Parsonage Green Farm. Cockfield, SUFFOLK	**job number** PB-0056
drawing title / location SITE LAYOUT PLAN	**date** 22/10/2023
scale 1:200 @ A1	
drawing number PB-0056-002	**revision** October 2023

N

NOTE:
1. Do not scale from this drawing.
2. All dimensions to be checked on site by the contractor and self dimensioned by the responsible.

rev | **dd/mm/yy revision notes**

1. THESE DRAWINGS RESULT IN SUBMITTING THE PROJECT ON TERMS OF ARCHITECTURAL DESIGN INTENT. THE DIMENSIONS OF THE BUILDING, THE MAJOR ARCHITECTURAL ELEMENTS AND TYPE OF STRUCTURAL DRAWINGS, MECHANICAL SYSTEMS, THE DRAINAGE SYSTEM AND NECESSARILY ABOUT THE SITE WORKS ALL HAVE INCREASED CLARITY & COMPREHENSIVENESS. THE COMPLETION OF THE DRAWINGS OF THE ARCHITECTURAL DESIGN INTENT, THE DRAWINGS OF THE STRUCTURAL DESIGN, THE DRAWINGS OF THE MECHANICAL SYSTEMS, THE DRAINAGE SYSTEM AND THE SITE WORKS.
2. THE CONTRACTOR SHALL COORDINATE ALL MECHANICAL PLUMBING, ELECTRICAL, SLEEVES AND INSERTS IN CONCRETE BLOCKWALLS WITH MECHANICAL, PLUMBING, FIRE PROTECTION, ELECTRICAL, STRUCTURAL AND ARCHITECTURAL DRAWINGS AND UNDERTAKING, IF ANY, TO BE BROUGHT TO NOTICE OF THE ENGINEER PRIOR TO EXECUTION OF WORK.
3. THE CONTRACTOR SHALL CONSULT WITH SITE SURVEY OF THE EXISTING GROUND AND CURB ELEVATIONS (LEVELS) AND REPORT ACTUAL ELEVATIONS (LEVELS) TO THE ENGINEER.
4. CONTRACTOR'S SHOP DRAWINGS SHOULD INDICATE ACTUAL ELEVATIONS (LEVELS).
5. ALL ELEVATIONS (LEVELS) ARE IN METRE.
6. ALL DIMENSIONS ARE IN MM AND AREAS IN SQUARES UNLESS OTHERWISE NOTED.
7. ONLY WRITTEN DIMENSIONS IN ALL CASES SHALL BE FOLLOWED.
8. CONTRACTOR SHALL CHECK ALL DIMENSIONS, ON SITE AND ON DRAWINGS MUST BE CHECKED AND VERIFIED BY THE CONTRACTOR BEFORE THE FABRICATION OF SHOP DRAWINGS OR MANUFACTURE OF ANY ITEM OF WORK OCCUPIED BY THE SAME.
9. ARCHITECTURAL DRAWINGS MUST ALWAYS BE READ IN CONJUNCTION WITH ALL OTHER RELEVANT SURVEYS DRAWINGS AND CONTRACT DOCUMENTS. ANY DISCREPANCY BETWEEN THESE DRAWINGS/DOCUMENTS SHOULD BE REPORTED TO THE ENGINEER FOR CLARIFICATION AND VERIFICATION.

NOTES:

BUILDINGS TO BE RETAINED AS EXISTING - SHOWN INDICATIVELY