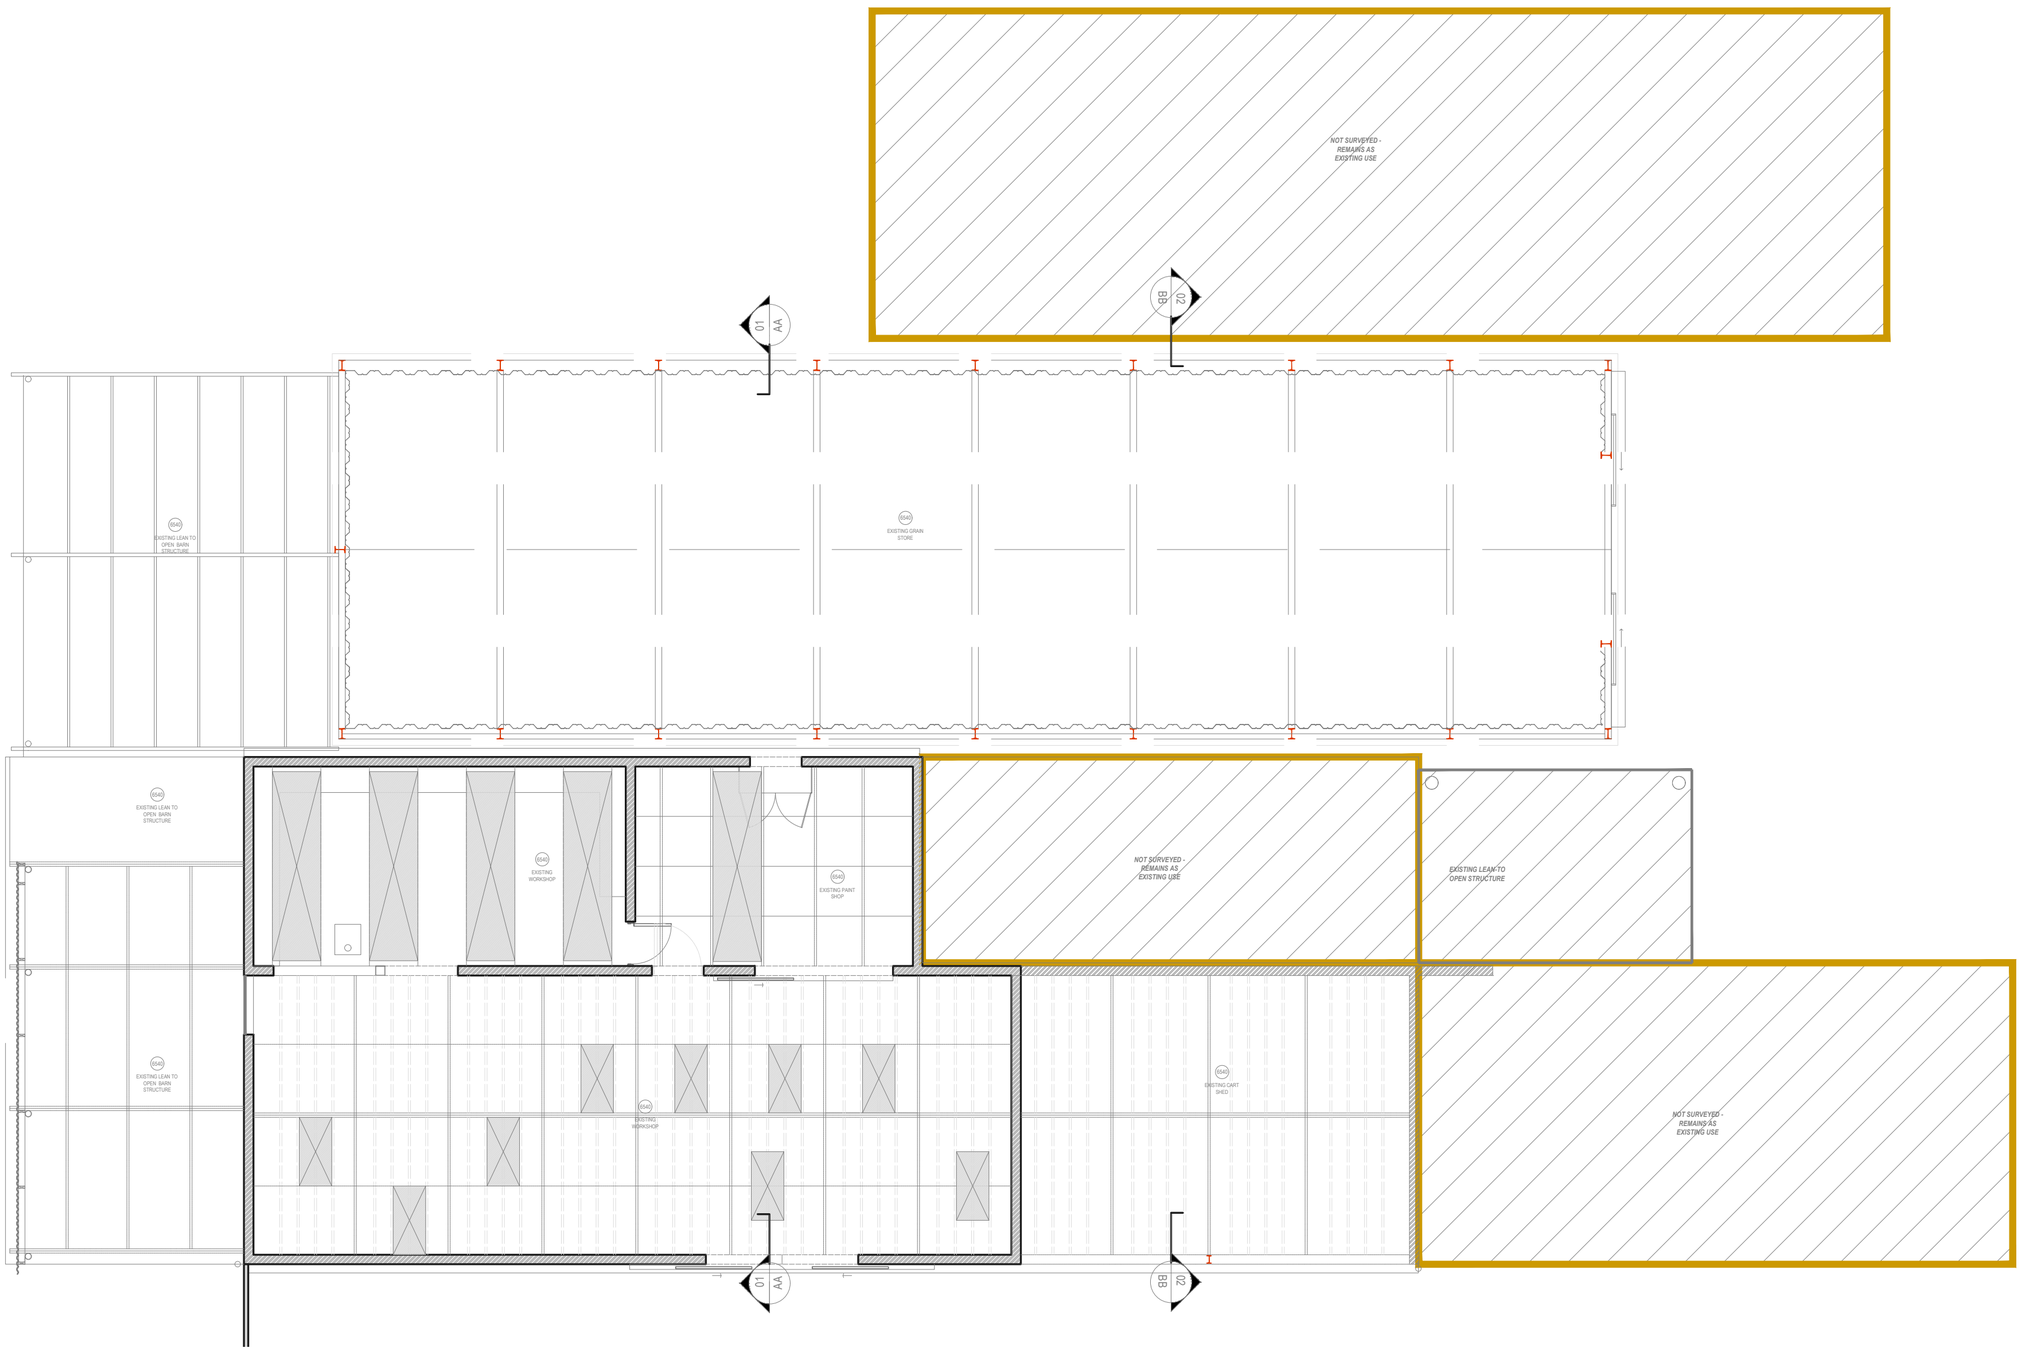

EXISTING GROUND FLOOR PLAN 1:100 @ A1

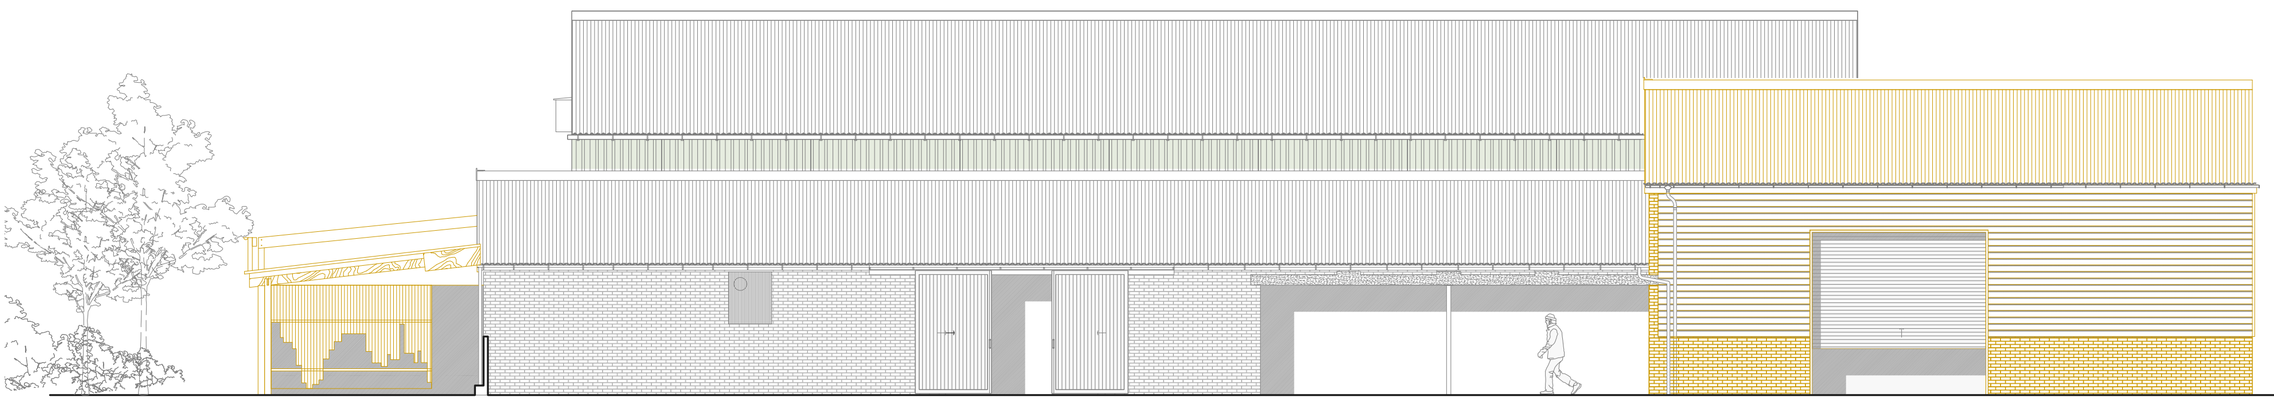

EXISTING NORTH ELEVATION 1:100 @ A1

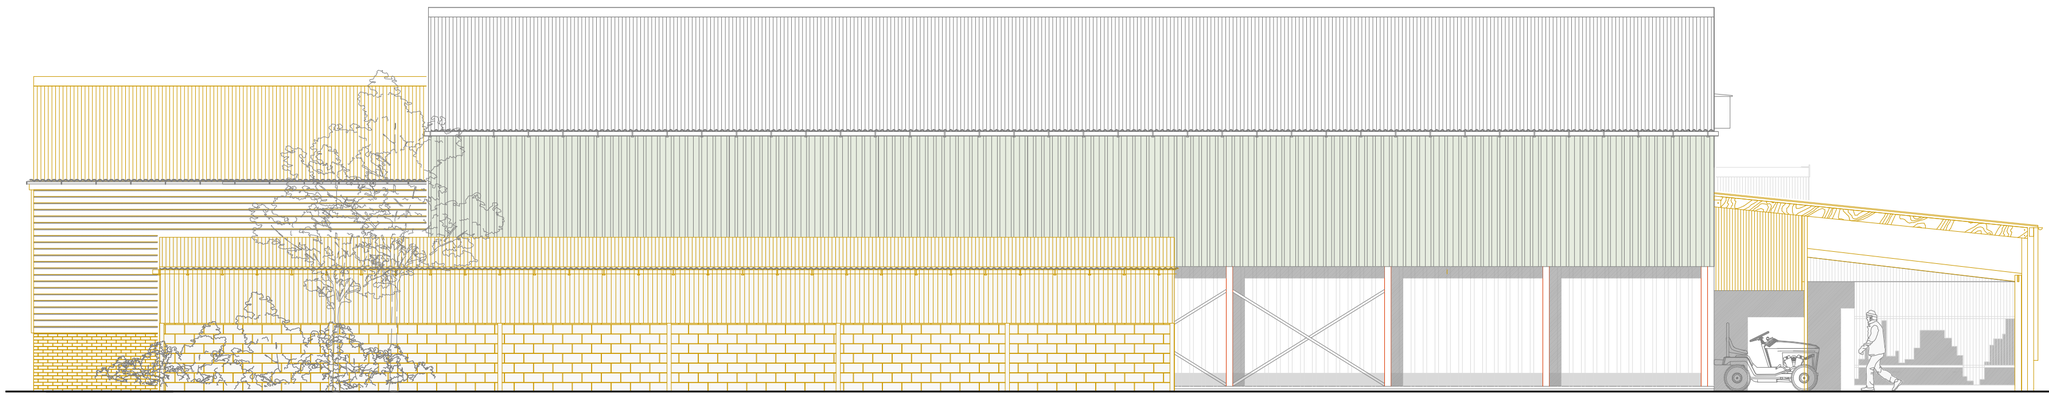

EXISTING SOUTH ELEVATION 1:100 @ A1

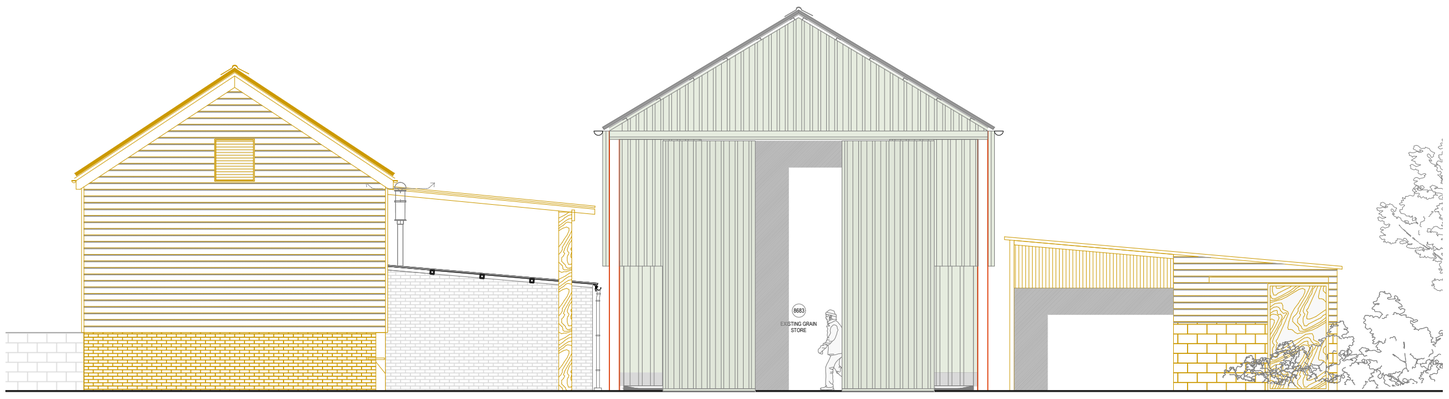

EXISTING EAST ELEVATION 1:100 @ A1

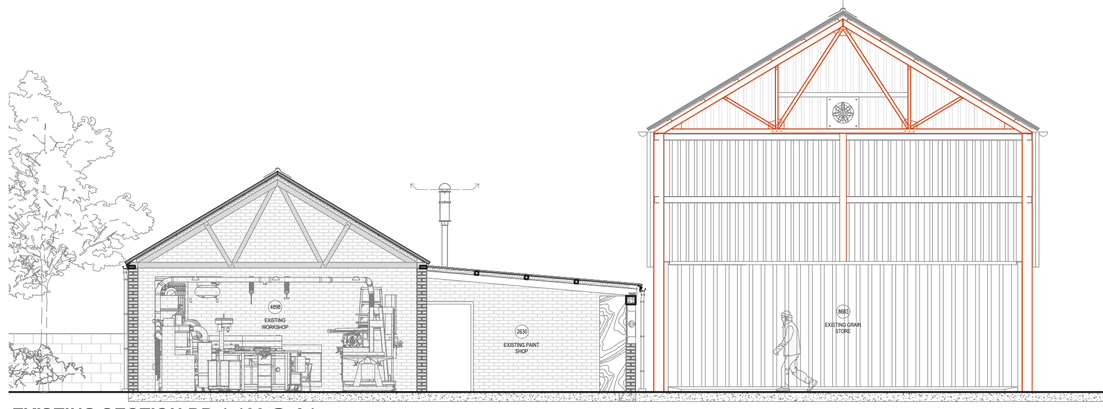

EXISTING SECTION BB 1:100 @ A1

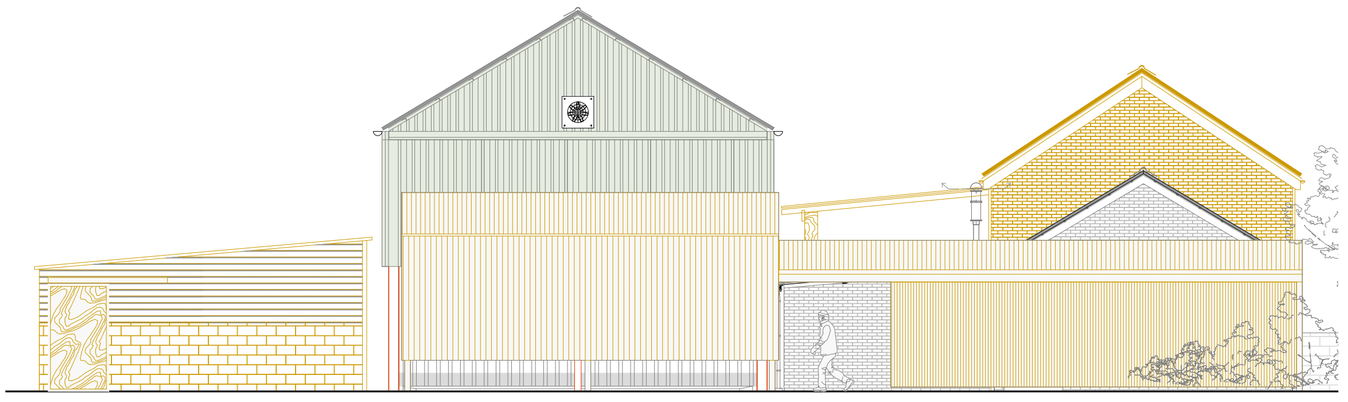

EXISTING WEST ELEVATION 1:100 @ A1

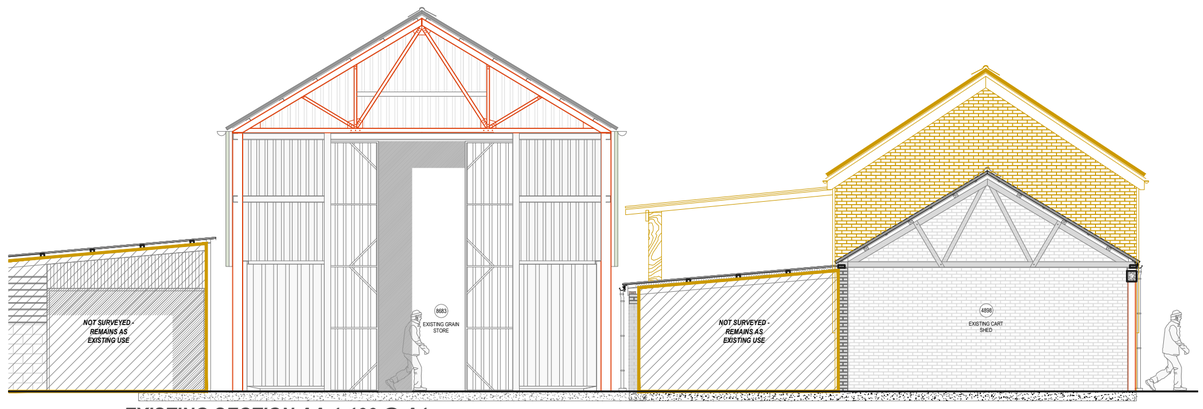

EXISTING SECTION AA 1:100 @ A1

DRAWN BY MGW

T. 07464 232036 / 01728 621502
E. matt.g.witts@gmail.com

No. 19 The Green, Saxtead
SUFFOLK. IP13 9QE

job title Parsonage Green Farm, Cockfield, SUFFOLK	**job number** PB-0056
drawing title / location EXISTING PLAN, SECTION AA, BB & ELEVATIONS OF BARNS TO BE CONVERTED TO CLASS E - LIGHT INDUSTRIAL UNIT **scale** 1:50 @ A1	**date** 22/10/2023
drawing number PB-0056-003	**revision** October 2023

N

Notes:
1. Do not scale from this drawing.
2. All dimensions to be checked on site by the contractor and such dimensions to be his responsibility.

rev | dd/mm/yy | revision notes

1. THESE DRAWINGS INDICATE IN GENERAL THE PROJECT IN TERMS OF ARCHITECTURAL DESIGN INTENT, THE DIMENSIONS OF THE BUILDING, THE MAJOR ARCHITECTURAL ELEMENTS AND TYPE OF CONSTRUCTION. THE CONTRACTOR SHALL FURNISH ALL ITEMS REQUIRED FOR THE PROPER EXECUTION AND COMPLETION OF THE WORK IN ACCORDANCE WITH THE REQUIREMENTS OF THE CONTRACT DOCUMENTS, AS INDICATED OR DESCRIBED. THE CONTRACTOR SHALL FURNISH ALL ITEMS REQUIRED FOR THE PROPER EXECUTION AND COMPLETION OF THE WORK.
2. THE CONTRACTOR SHALL COORDINATE ALL MECHANICAL FLOORINGALL SLEEVES AND SHAFTS IN CONCRETE SLABSWALLS WITH MECHANICAL, PLUMBING, FIRE PROTECTION, ELECTRICAL, STRUCTURAL AND ARCHITECTURAL DRAWINGS AND DISCREPANCIES, IF ANY, TO BE BROUGHT TO NOTICE OF THE ENGINEER PRIOR TO EXECUTION OF WORK.
3. THE CONTRACTOR SHALL CONDUCT HIS OWN SITE SURVEY OF THE EXISTING GROUND AND CURB ELEVATIONS (LEVELS) AND REPORT ACTUAL ELEVATIONS (LEVELS) TO THE ENGINEER.
4. CONTRACTOR'S SHOP DRAWINGS SHOULD INDICATE ACTUAL ELEVATIONS (LEVELS).
5. ALL ELEVATIONS (LEVELS) ARE IN METERS.
6. ALL DIMENSIONS ARE IN MM AND ANGLES IN DEGREES UNLESS OTHERWISE NOTED.
7. ONLY WRITTEN DIMENSIONS IN ALL CASES SHALL BE FOLLOWED.
8. ALL EXISTING OR PROPOSED ELEVATIONS (LEVELS) AND DIMENSIONS, ON SITE AND ON DRAWINGS MUST BE CHECKED AND VERIFIED BY THE CONTRACTOR BEFORE THE PREPARATION OF SHOP DRAWINGS OR COMMENCEMENT OF ANY ITEM OF WORK ON THE SITE.
9. ARCHITECTURAL DRAWINGS MUST ALWAYS BE READ IN CONJUNCTION WITH ALL OTHER RELEVANT SERVICES DRAWINGS AND CONTRACT DOCUMENTS. ANY DISCREPANCY BETWEEN THESE DRAWINGSAND DOCUMENTS SHOULD BE REPORTED TO THE ENGINEER FOR CLARIFICATION AND VERIFICATION.

NOTES:

BUILDINGS TO BE RETAINED AS EXISTING - SHOWN INDICATIVELY