Existing Block and Roof Plan
(Scale 1:200)

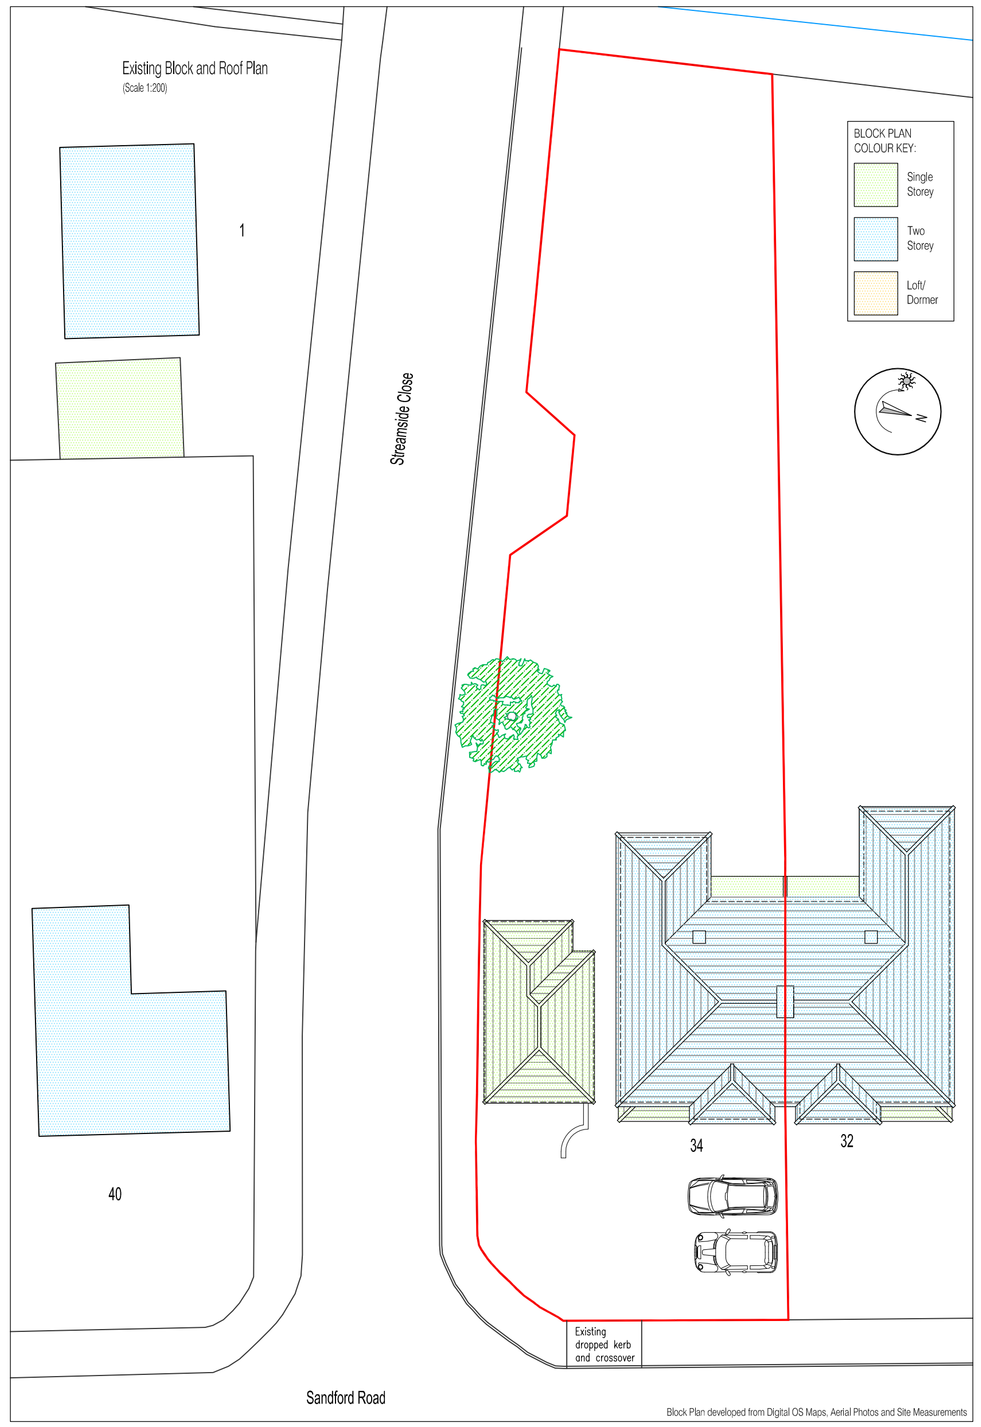

Block Plan developed from Digital OS Maps, Aerial Photos and Site Measurements

Approved Block and Roof Plan
(Scale 1:200)

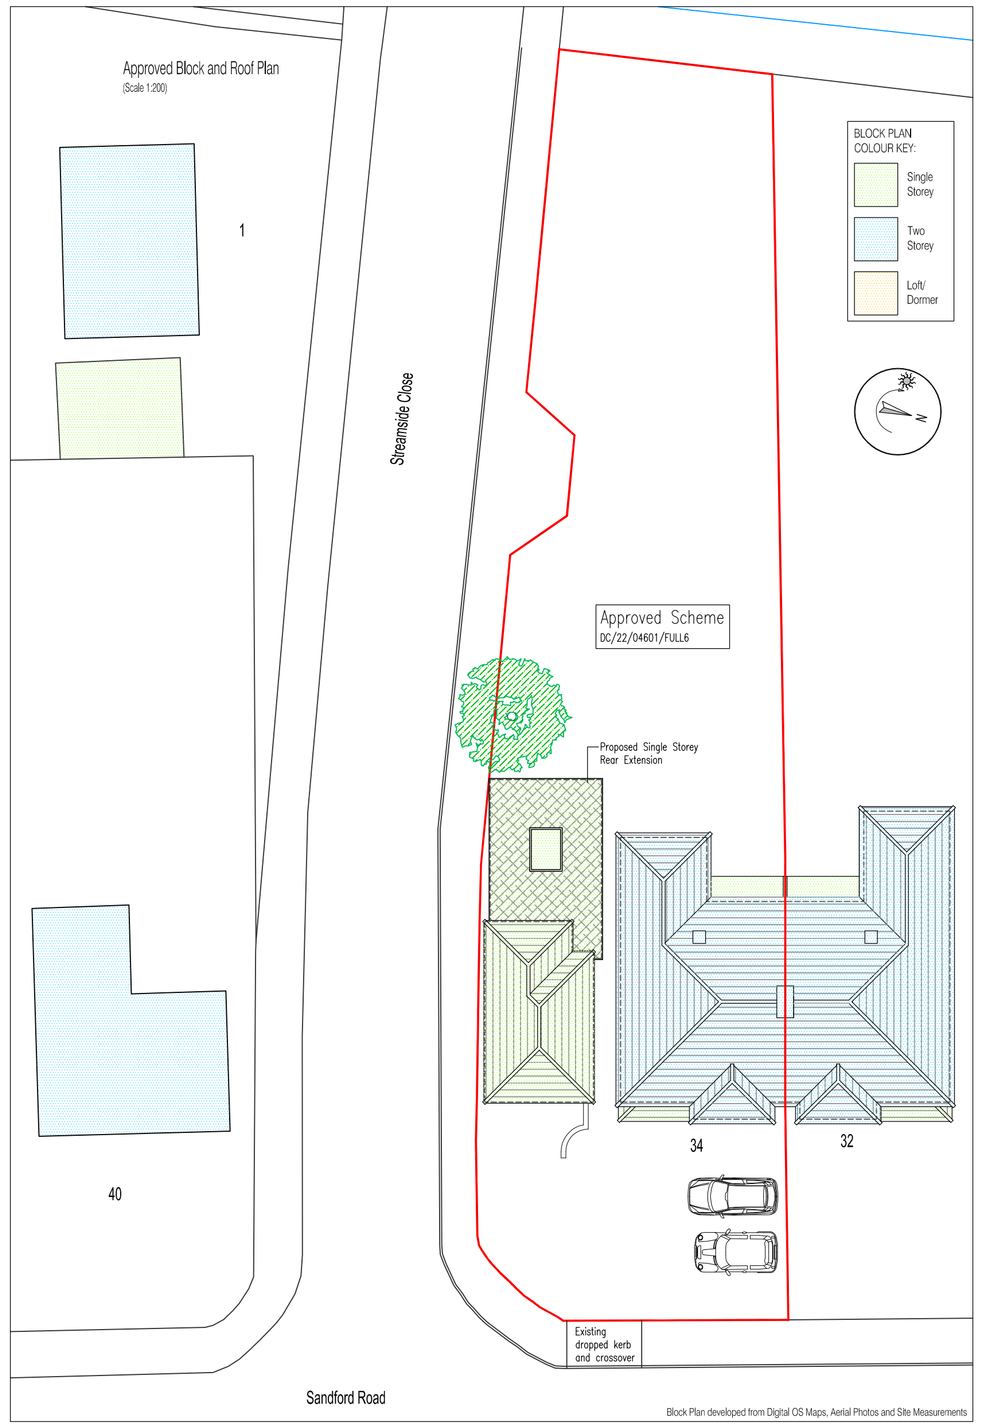

Block Plan developed from Digital OS Maps, Aerial Photos and Site Measurements

Proposed Block and Roof Plan
(Scale 1:200)

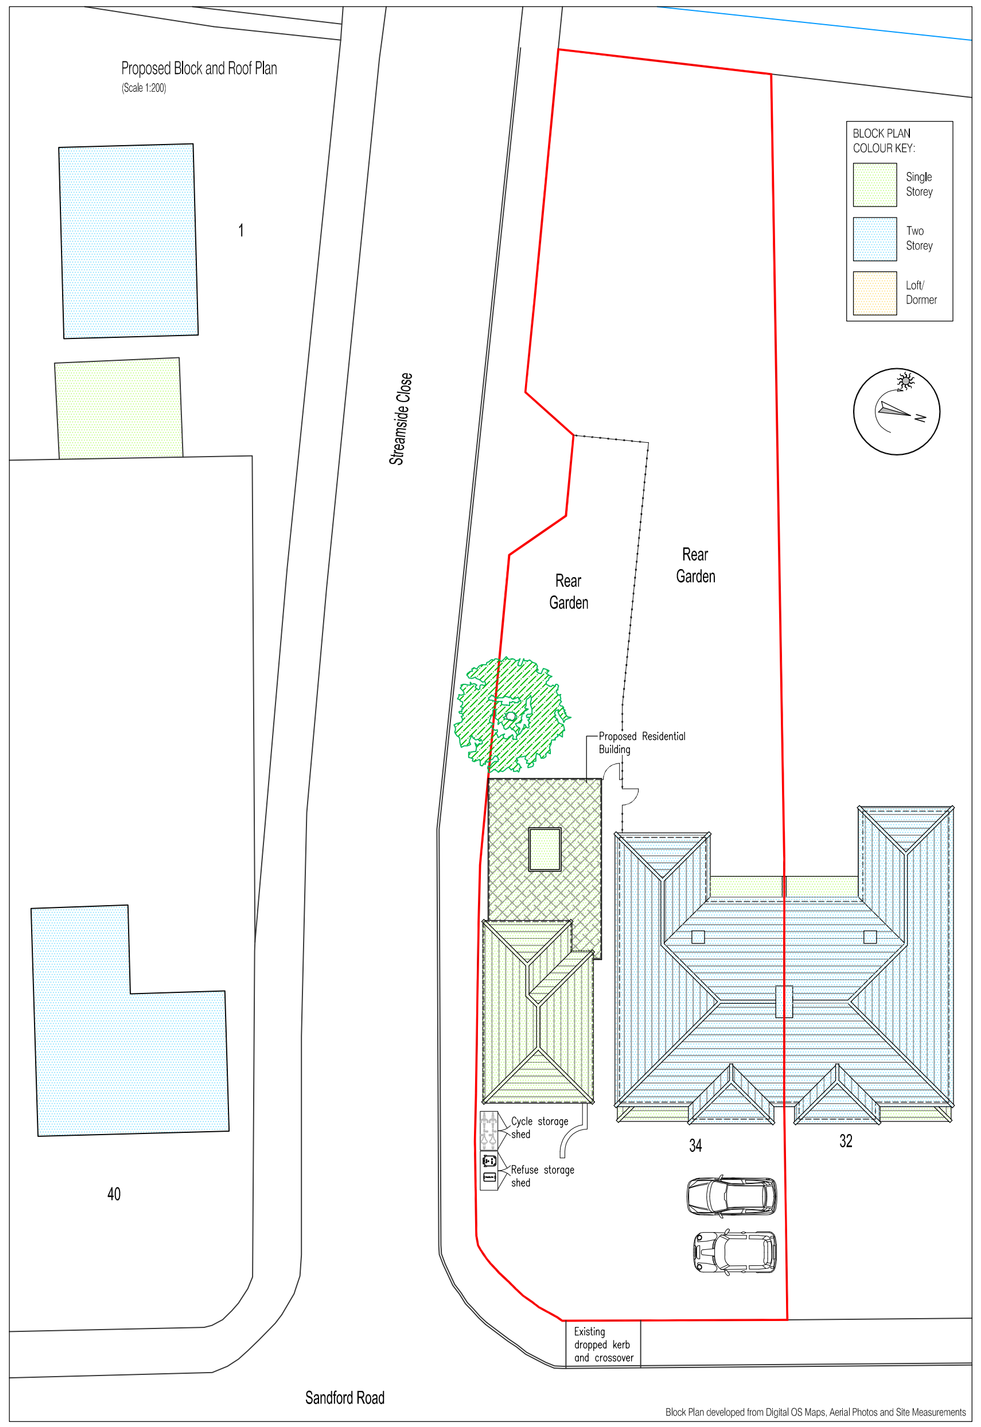

Block Plan developed from Digital OS Maps, Aerial Photos and Site Measurements

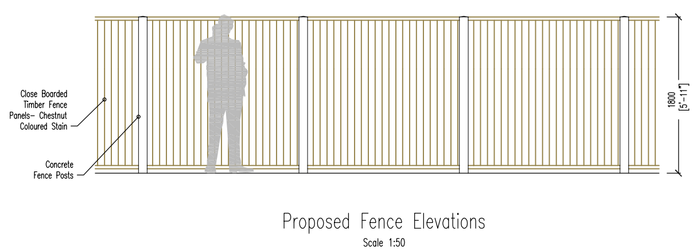

Proposed Fence Elevations
Scale 1:50

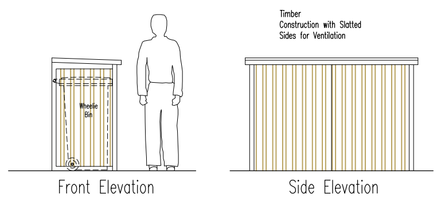

Proposed Cycle and Refuse Shed Elevations
Scale 1:50

Example of Bird Box
To be located on site

Example of Insect Box
To be located on site

Site Location Plan 1:1250

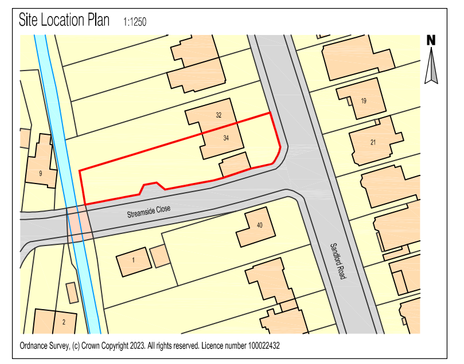

Ordnance Survey, (c) Crown Copyright 2023. All rights reserved. Licence number 100022432

Rev:	Description:	Date:
P2	MC Issued for Comments	01/08/23
P1	MC Issued for Comments	26/07/23

Date: 26/07/23

Scale @A1: See Drawing

Project:
Proposed Conversion of Garden Building
Mr Salt
34 Sandford Road, Bromley, Kent, BR2 9AW

Title:
Existing. Approved and Proposed Block/Roof Plans

- Planning Drawing 3 of 3-

Drawing No: 5778-221-PL013

Revision: P2

crofton design services limited
2-3 Rice Parade, Fairway,
Petts Wood, Kent. BR5 1EQ
01689 836855
design@croftondesign.co.uk
© CDS Ltd. 2023
www.croftondesign.co.uk

crofton design

0m 0.5m 1.0m 1.5m 2.0m 2.5m 3.0m 3.5m 4.0m 4.5m 5.0m 1:100
0m 1.0m 2.0m 3.0m 4.0m 5.0m 6.0m 7.0m 8.0m 9.0m 10.0m 1:200
0m 2.0m 4.0m 6.0m 8.0m 10.0m 12.0m 14.0m 16.0m 18.0m 20.0m 1:500
0m 5.0m 10.0m 15.0m 20.0m 25.0m 30.0m 35.0m 40.0m 45.0m 50.0m 1:500
0m 10.0m 20.0m 30.0m 40.0m 50.0m 60.0m 70.0m 80.0m 90.0m 100.0m 1:1250