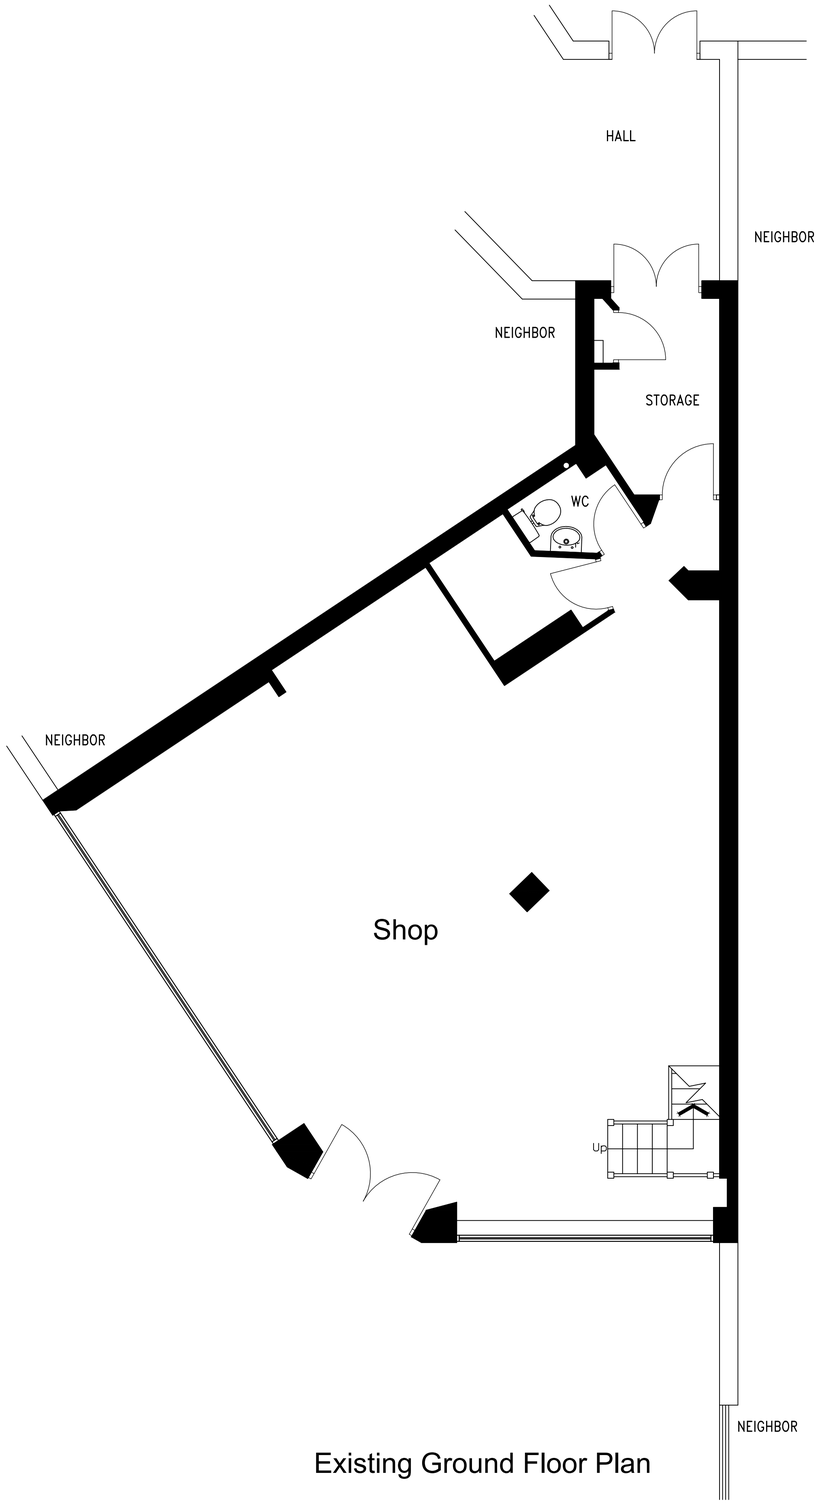

Existing Ground Floor Plan

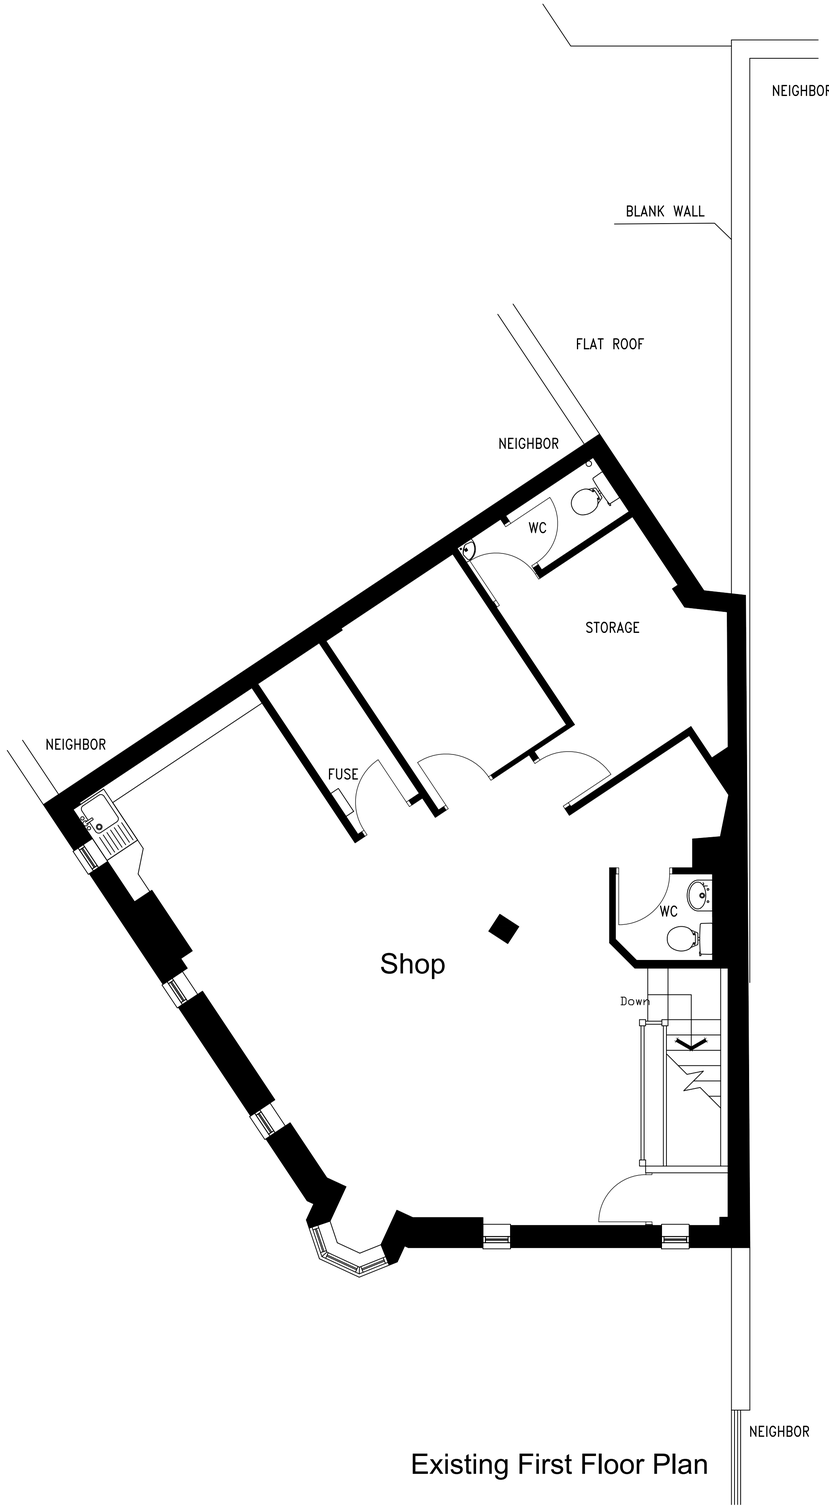

Existing First Floor Plan

0m 1m 2m 3m 4m 5m

NOTES

rev		FT	

AWE
Architecture & Interiors
Firdevs Tosun
+44 7843 900 532
12 Jordan Street, L1 0BL, Liverpool

DESCRIPTION

-Figured dimensions to be followed in preference to scale.
-All dimension to be checked on site prior to the commencement of any work.
Any discrepancies to be reported immediately & resolved prior to work commencing.
-This drawing is the copyright of the AWE architectural design consultancy ltd and may not be copied or used without prior consent.
-It is the contractors responsibility to ensure that all measurements are correct prior to manufactor or supply.

SITE:		
Unit 18, 35 Warren Street, Stockport, SK1 1UD		
TITLE:		
Existing Drawings		
SCALE AT A1: 1/50	DATE:	DRAWN: FT
PROJECT NO: 2309	DRAWING NO: 01	REVISION: