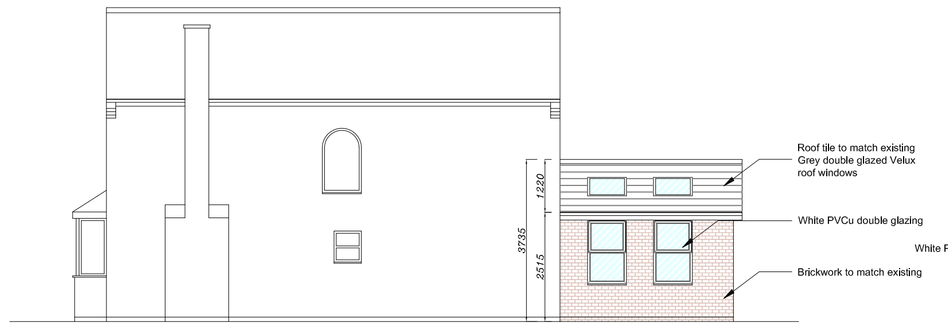

PROPOSED SIDE ELEVATION

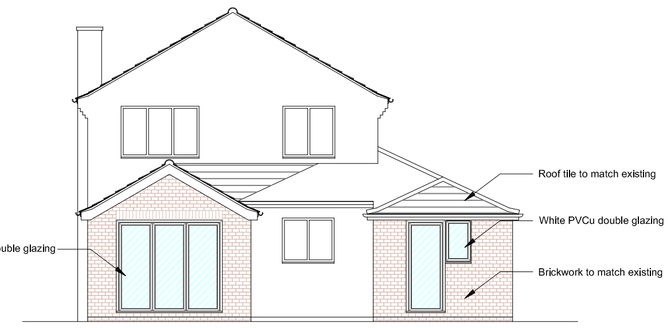

PROPOSED REAR ELEVATION

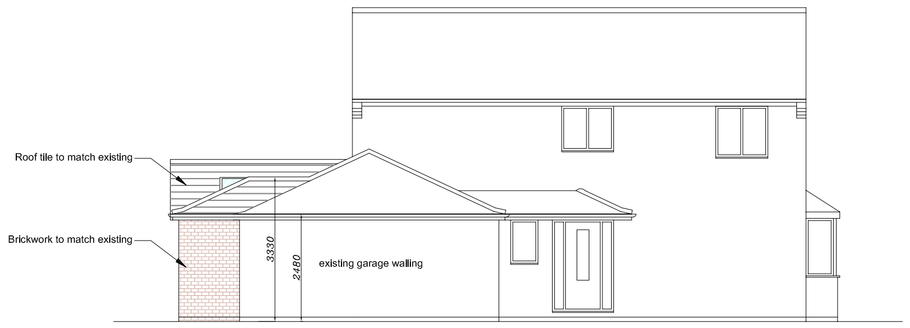

PROPOSED SIDE ELEVATION

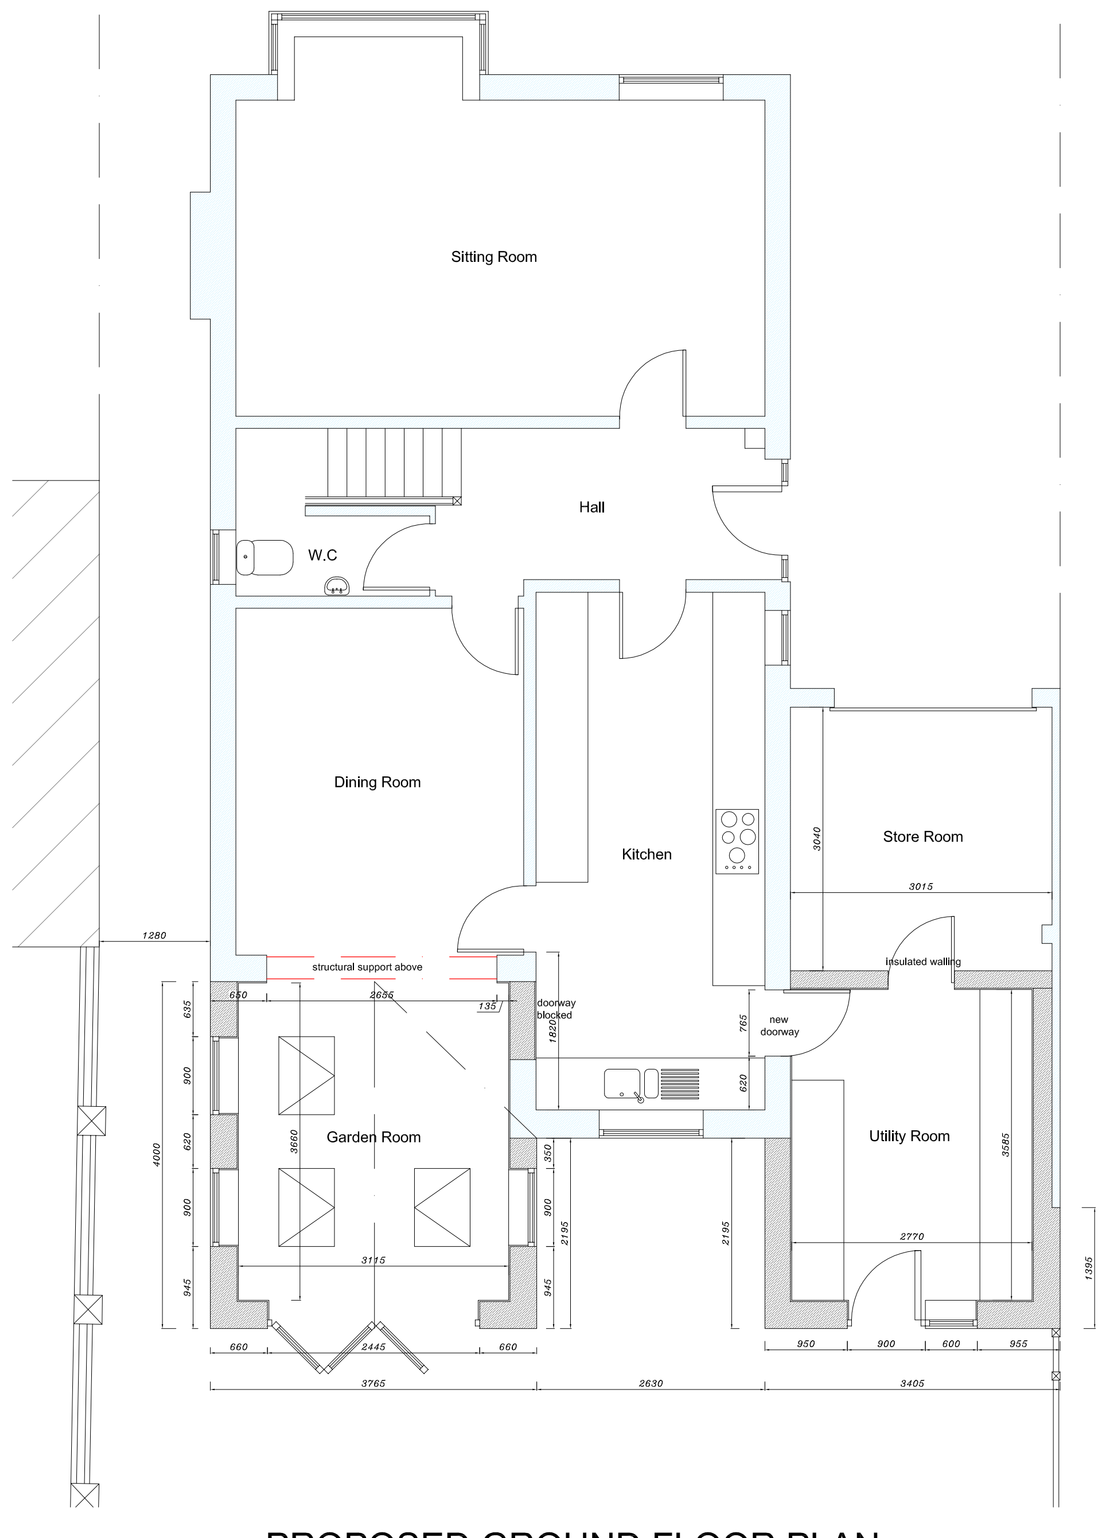

PROPOSED GROUND FLOOR PLAN

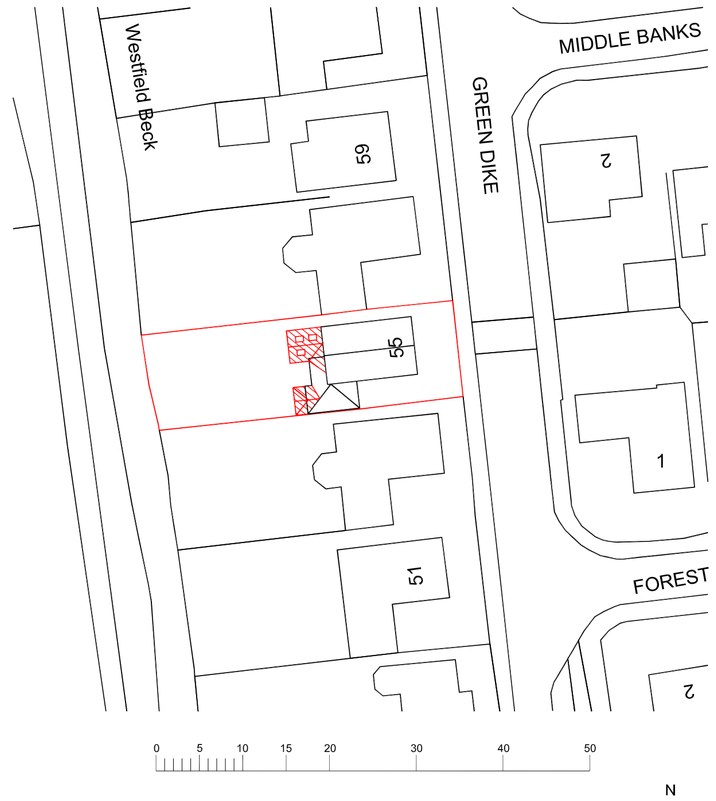

BLOCK PLAN AT 1:500 SCALE

notes :

This drawing is for the purpose of obtaining **Planning Permission** only and is not to be used as working drawings.
The drawings do not take into account any structural elements or calculations which must be obtained from a qualified Structural Engineer. Staircase design to be confirmed by a manufacturer.
HB Drawing Services Ltd are not liable for changes that have to be made during the construction period from planning drawings.

All dimensions are approximate

Do not scale off this drawing if photocopied.
Only written dimensions to be taken.

HB Drawing Services

41 Kirkcroft
Wigginton
York
North Yorkshire
YO32 2GH

t: 01904 769167
m: 07891 295722
email: howard.berry@talktalk.net

project

Extensions to the rear at;
55 Green Dike
Wigginton York

client

Gary Langley

drawing

Proposed

scale	sheet size
1:50 / 100	A1

date	drawn	checked
10 / 2023	HB	

drawing no

3356 / 02

The design is the property and copyright of HB Drawing Services. Any violation or unauthorised reproduction of copyright can result in prosecution.

Only written dimensions to be taken. Do not scale off this drawing.