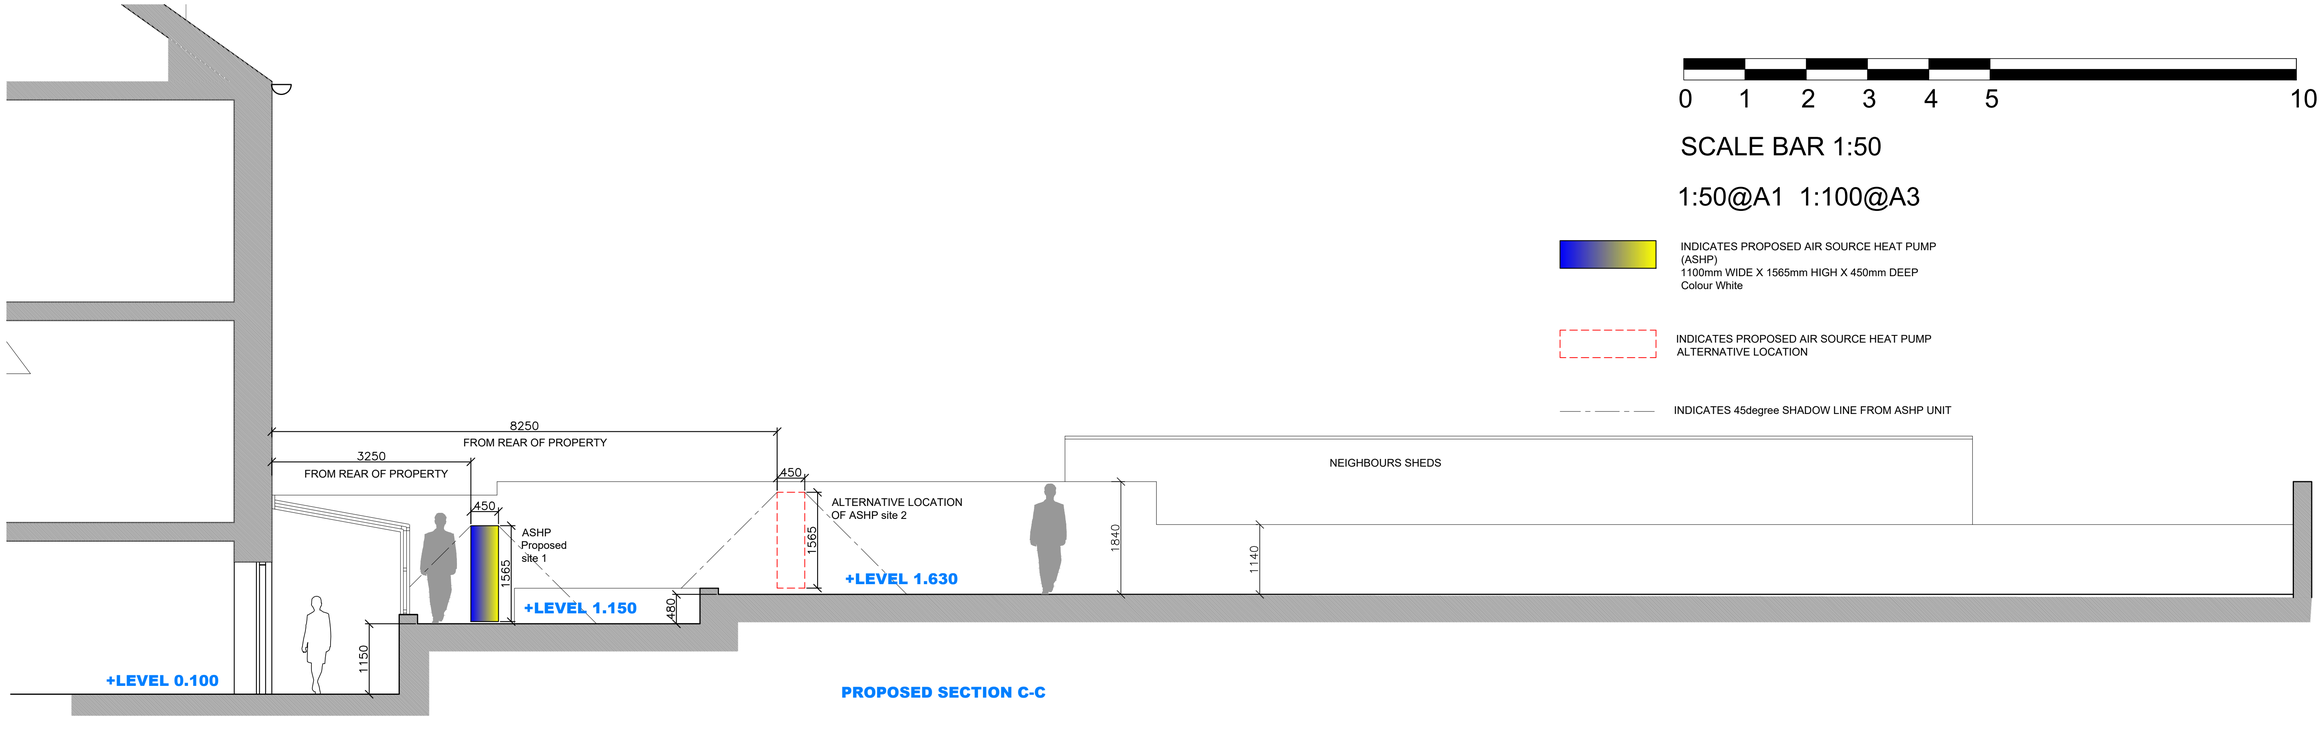

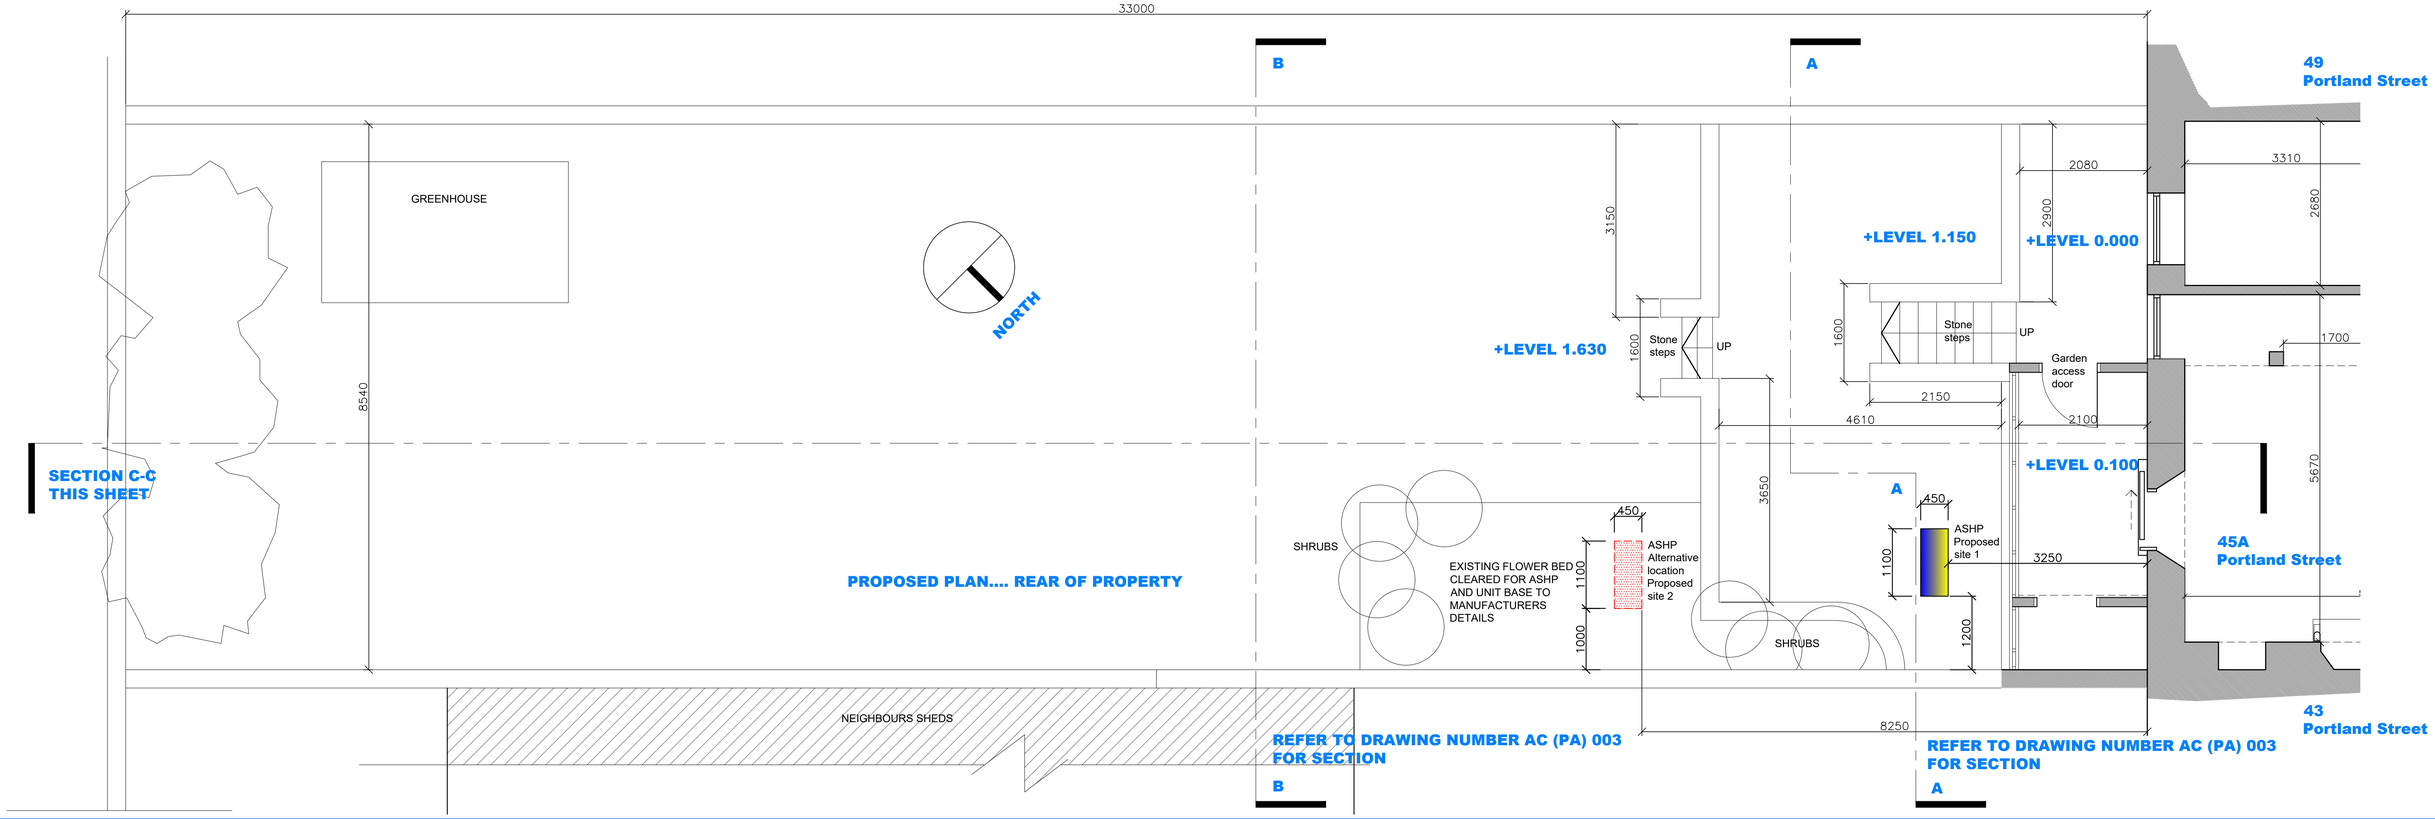

DO NOT SCALE FROM THIS DRAWING.
CONFIRM ALL DIMENSIONS INSITU.

REVISION NOTES

STATUS
PLANNING

DRAWING TITLE
PROPOSED PLAN AND SECTION

PROJECT
AIR SOURCE PUMP APPLICATION FOR
45A PORTLAND STREET
LEITH
EH6 4AZ

SCALE
1:50 @ A1
1:100 @A3

DATE
OCT. 2023

DRAWING NUMBER
AC (PA)002

REVISION