DO NOT SCALE FROM THIS DRAWING
ALL DIMENSIONS TO BE VERIFIED BY THE CONTRACTOR ON SITE

0m 5m 10m 20m 30m 40m 50m

Scale bar

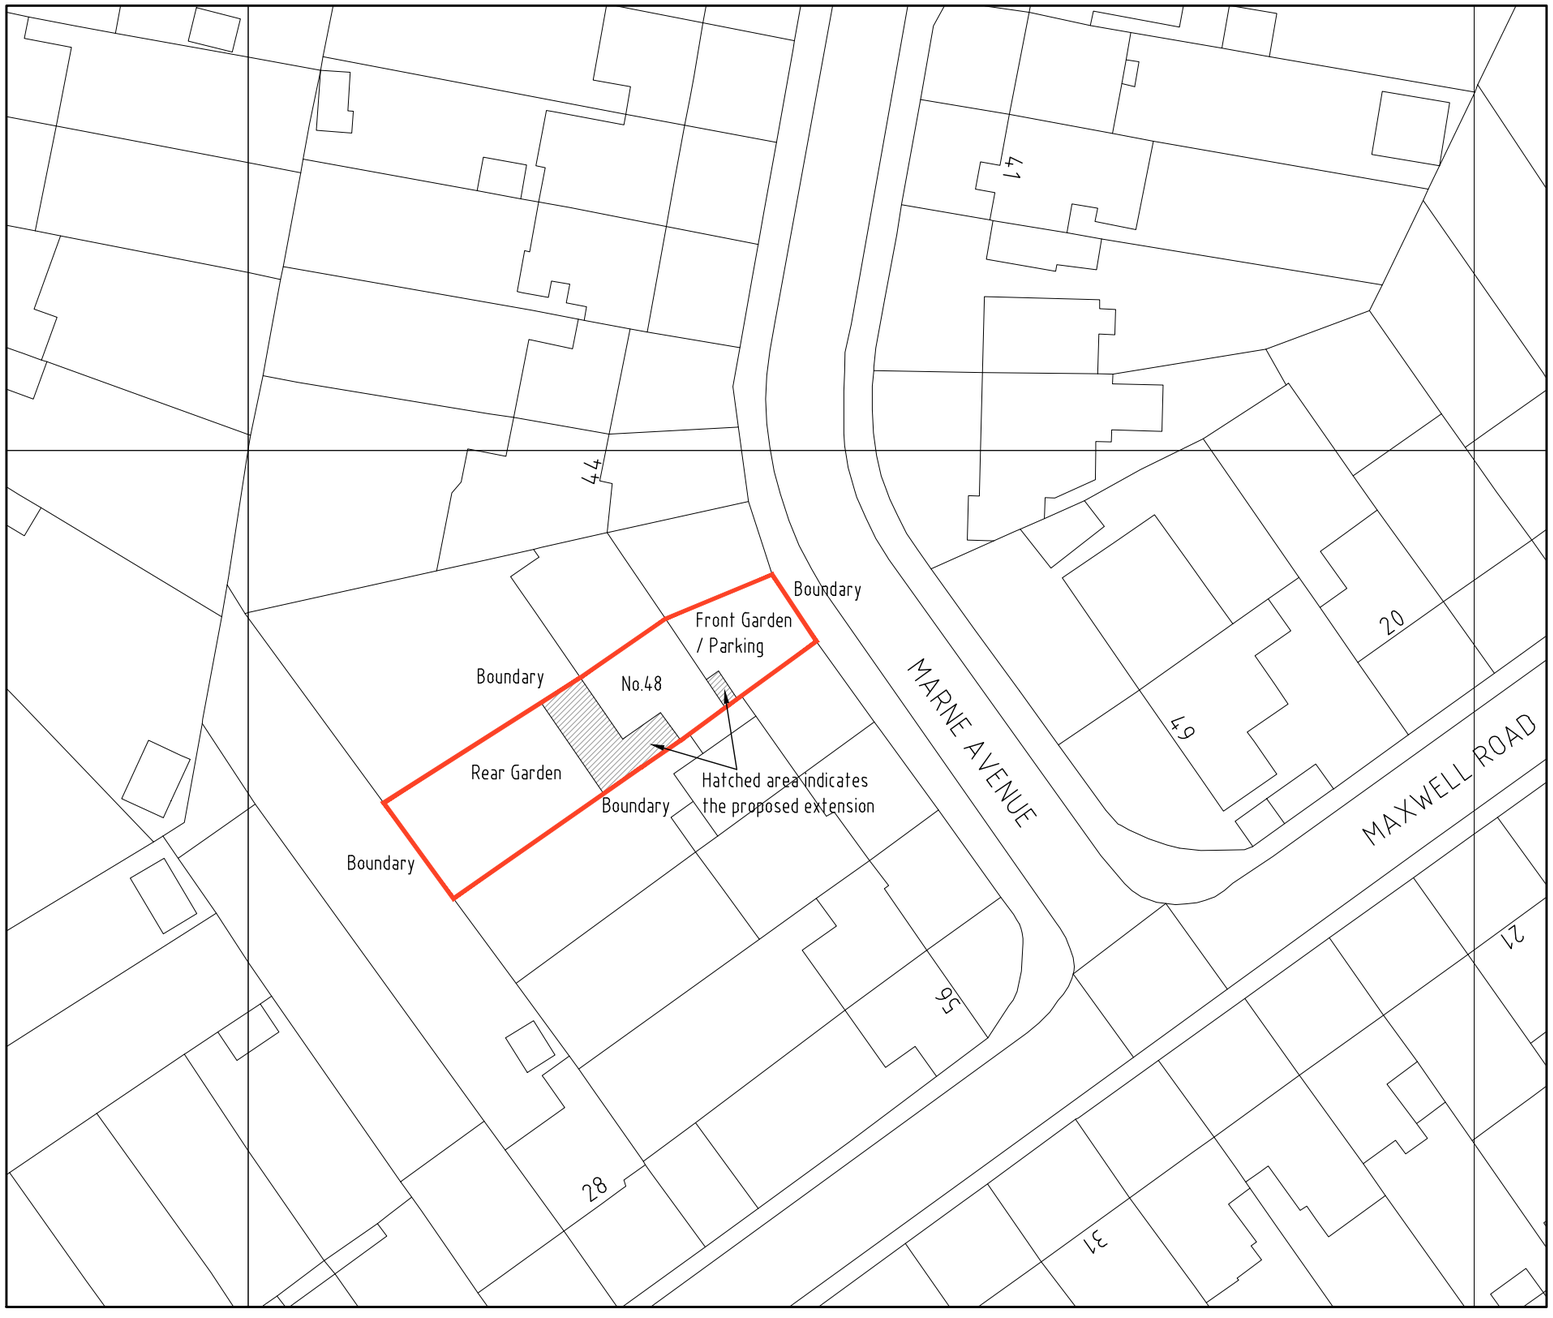

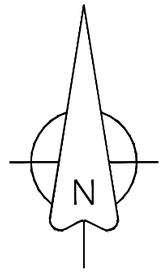

REV	DESCRIPTION	DATE	INIT	CHKD
STATUS	FOR INFORMATION			

Client

Project
48 Marne Avenue, Welling,
Kent. DA16 2EY

Title
Proposed Block Plan

Scale	Date	Drawn	Checked
1:500@A3	31.10.23	N/A	N/A

Project No:	Drawing No.	Revision
2023-179	007	~