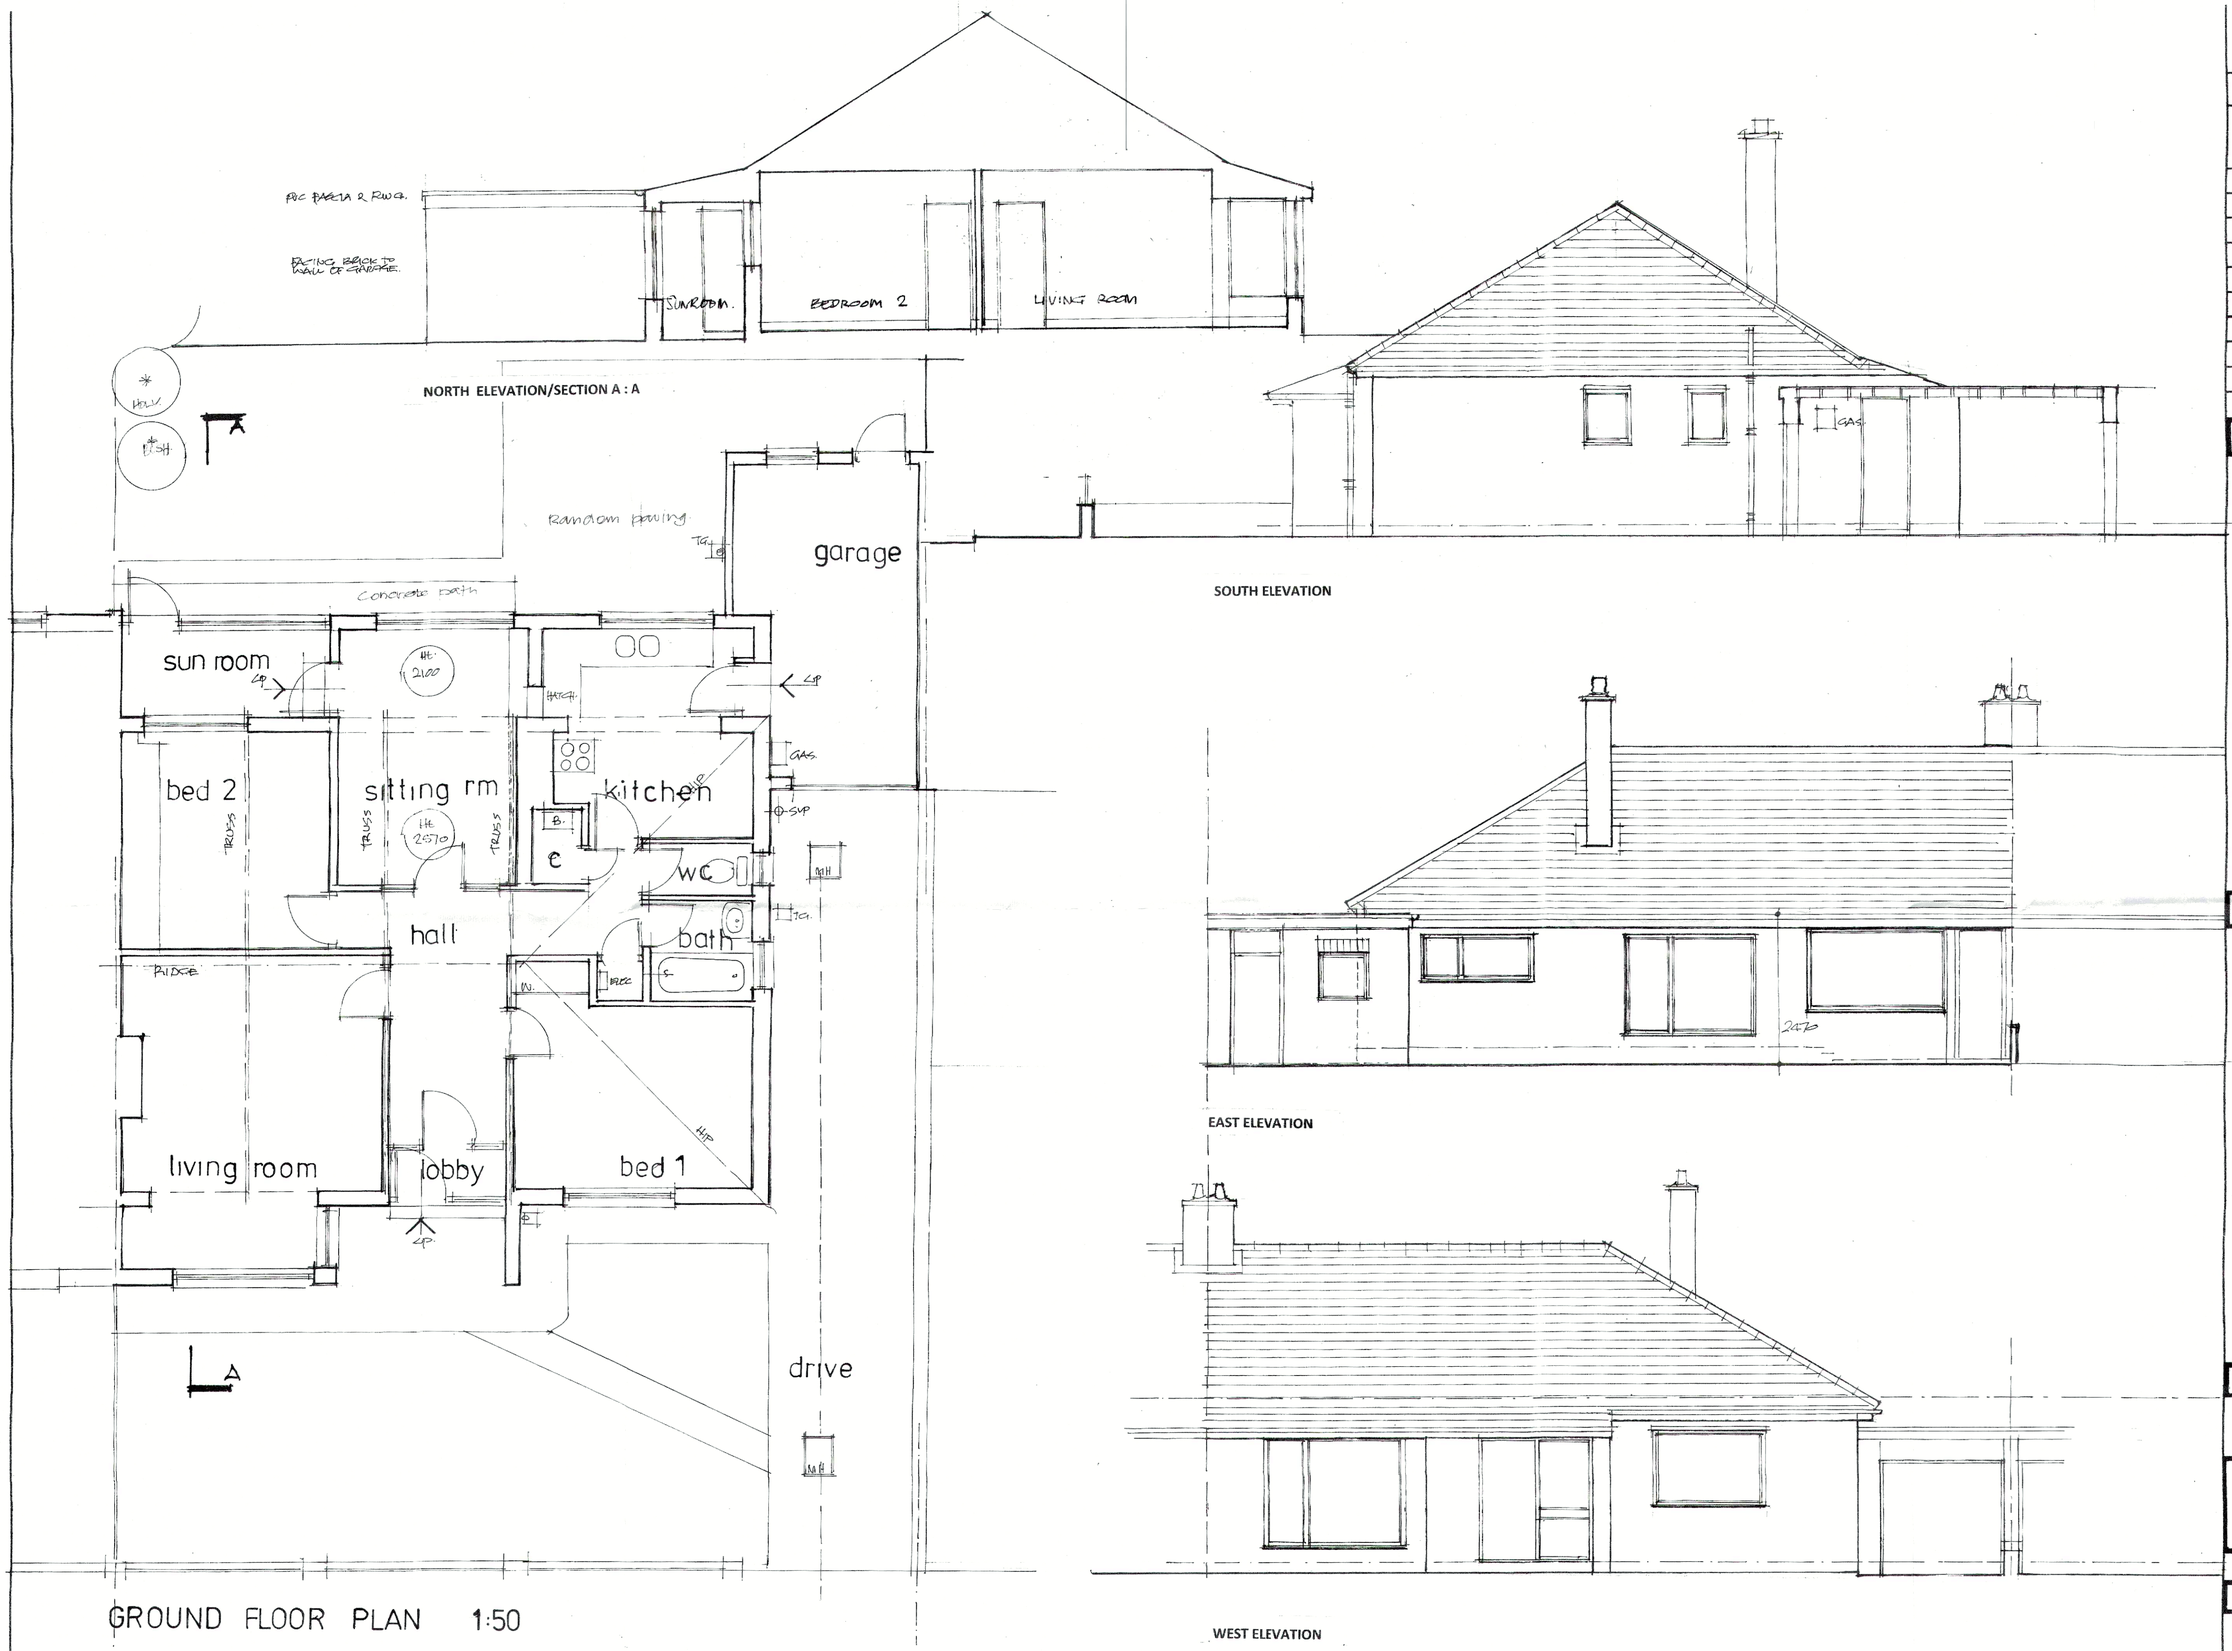

ALL DIMENSIONS TO BE CHECKED ON SITE.
ANY DISCREPANCIES TO BE BROUGHT TO THE NOTICE OF THE DESIGNER.

Distribution of this drawing.

Revision	Client	O.S.	Struct. C.	Mech. C.	Elect. C.	C. of W.	Planning	Bldg. Regs.	Fire Off.	G. Cont.

REVISIONS

NOTES

MR &MRS GORDON SMITH

Proposed alterations & additions

No 10, Kirkstone Avenue, Marden,

North Shields, Tyne & Wear NE30 3BG

Scale: 1:50

Date: October 2023

W.M. MITCHELL Design Services

South Corner St Albans Place
Tynemouth NE30 4AZ

Tel: 0191 296 1007 Fax: 0191 293 0736

EXISTING PLAN & ELEVATIONS