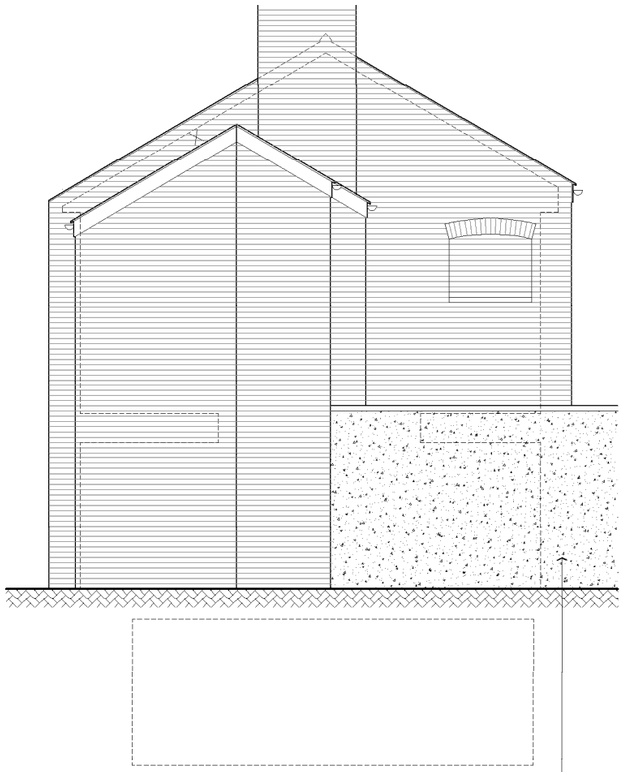

Elevation KK

Elevation LL

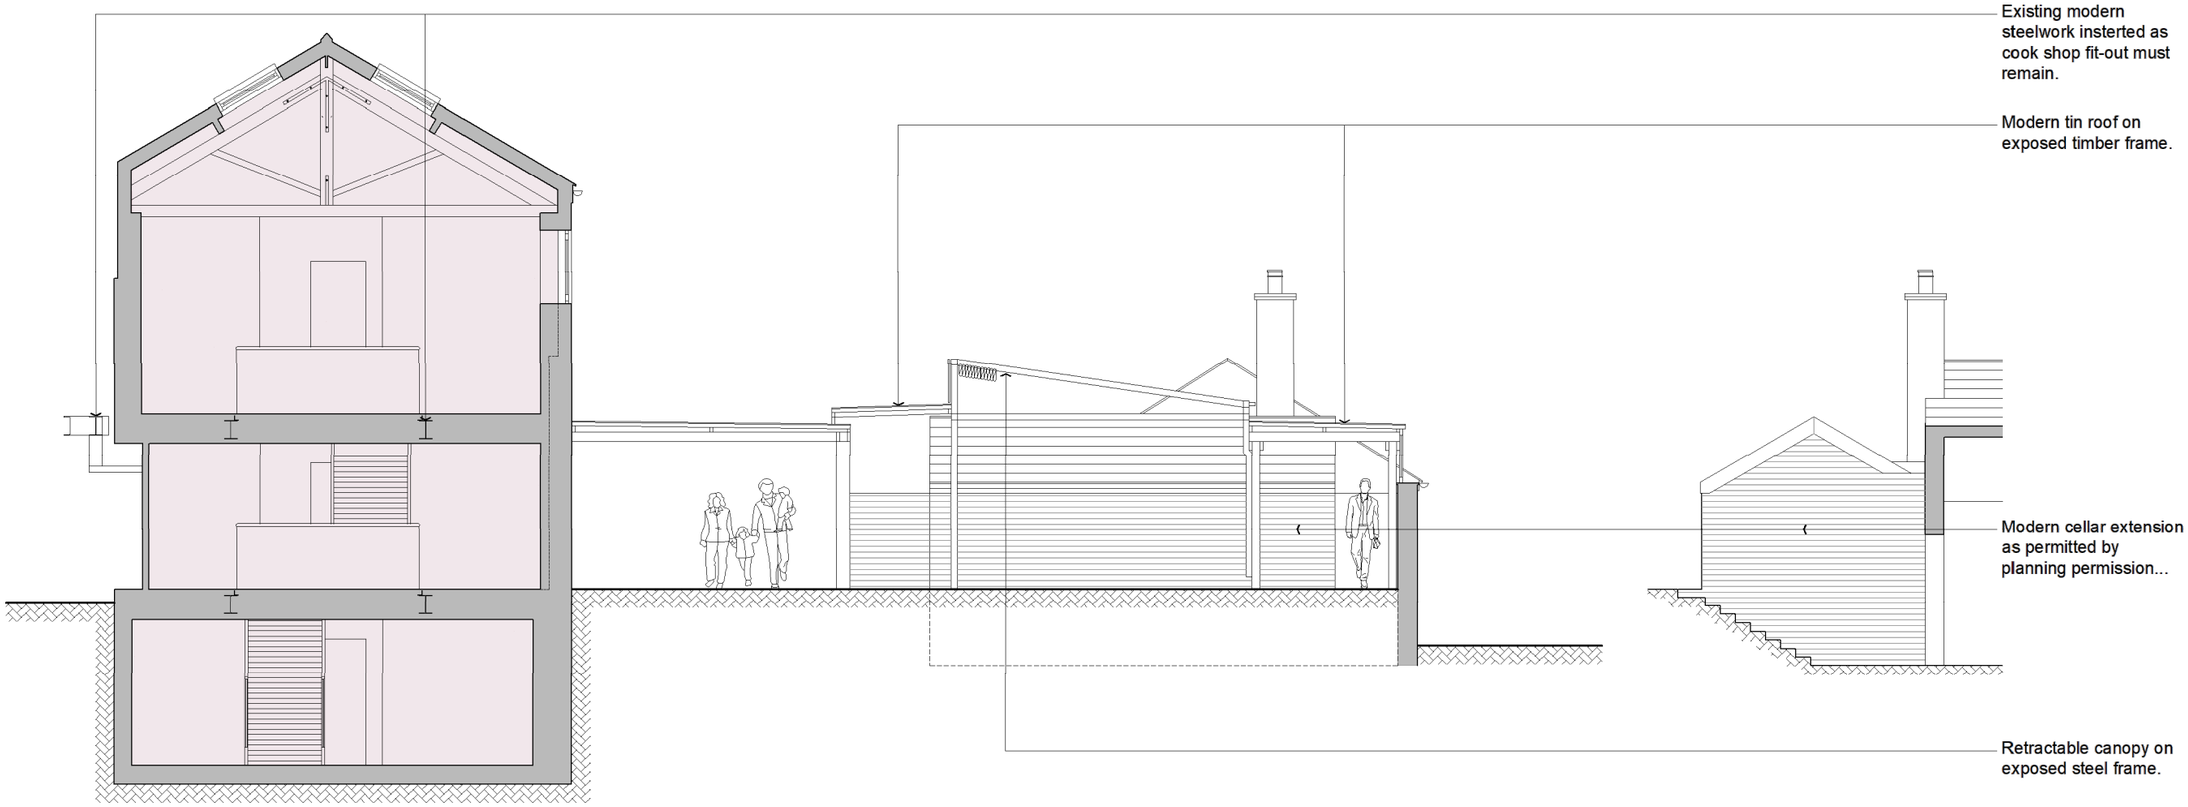

Elevation MM

Elevation NN

revision	date	description
01	X.08.2023	Planning Application

©MONIKA STUDIO This design and drawing is the copyright of MS and may not be reproduced in any form whatsoever without prior written consent. Issue of the drawing does not impart any real or implied copyright license.This drawing must be read in conjunction with all architects, consultants, subcontractors and specialists drawings. **Do not scale from this drawing.**

KEY:

- ORIGINAL BUILDING
- NEW CONSTRUCTION
- AMENDED CONSTRUCTION
- EXISTING PARTITIONS REMOVED
- EXISTING PARTITIONS REMOVED
- EXISTING RETAIL
- ROWS & STALLS

STATUS:
PLANNING

CLIENT:
CRC / OPENHOME

PROJECT TITLE:
22 BRIDGE STREET

DRAWING TITLE:
EXISTING 10 COMMONHALL TERRACE ELEVATIONS

JOB NO: 031 | DWG No: A11 | DRN: TS
SCALE: 1:100 @A3 | DATE: AUG 25 | REV: 01

MONIKA
monika@monika.studio
©Copyright 2025 Monika Studio