PROPOSALS

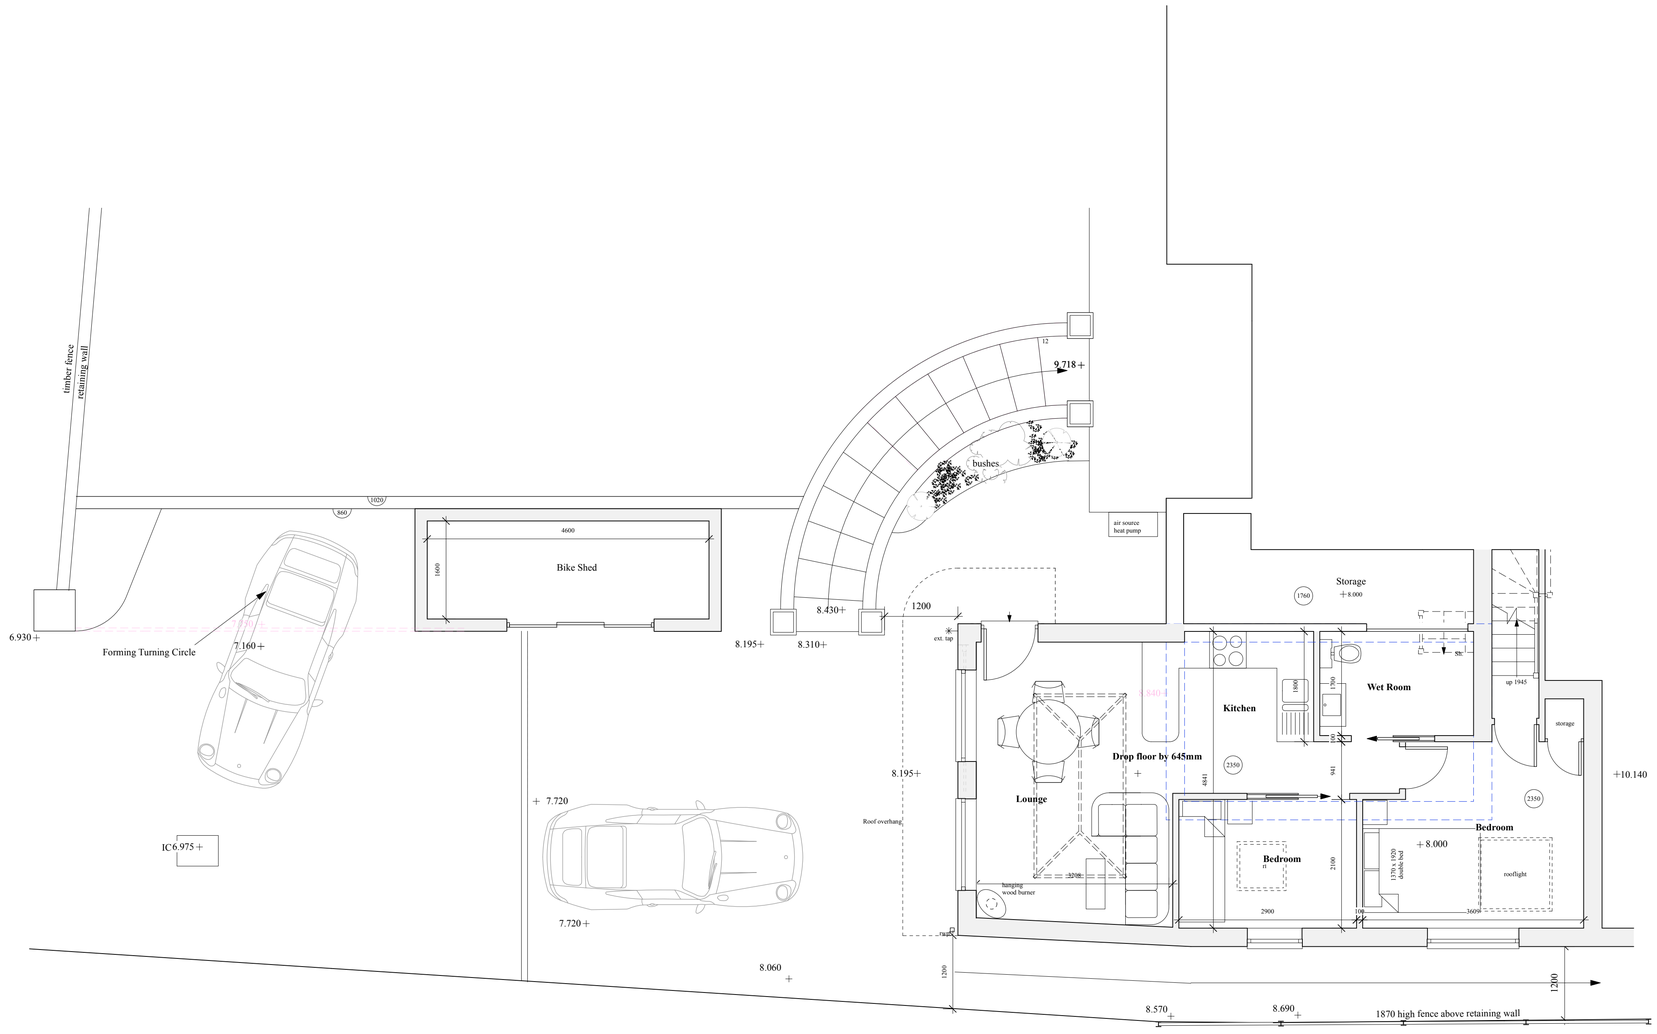

Lower Level Ground Floor Plan

Revisions

H 2nd Nov. 2022. Revised Scheme
J 12th Jan 2023. Revised levels, reinstated garage roof.

Aj Architects Ltd.

PROJECT

60 Hartlebury Way
Charlton Kings
Cheltenham
Glos GL52 6YB

16/546

DRAWING TITLE

Dependant Unit Floor Plan

1:50 @ A1

DRAWING NO. 220

REVISION (J)

July 2016

ANTHEA JACKSON BA(Hons) Arch Dip (Arch) RIBA
11 PRINCES STREET
CHELTENHAM
GLOUCESTERSHIRE
GL52 6BE
Tel: 01242 581101
Mobile: 07813 941017