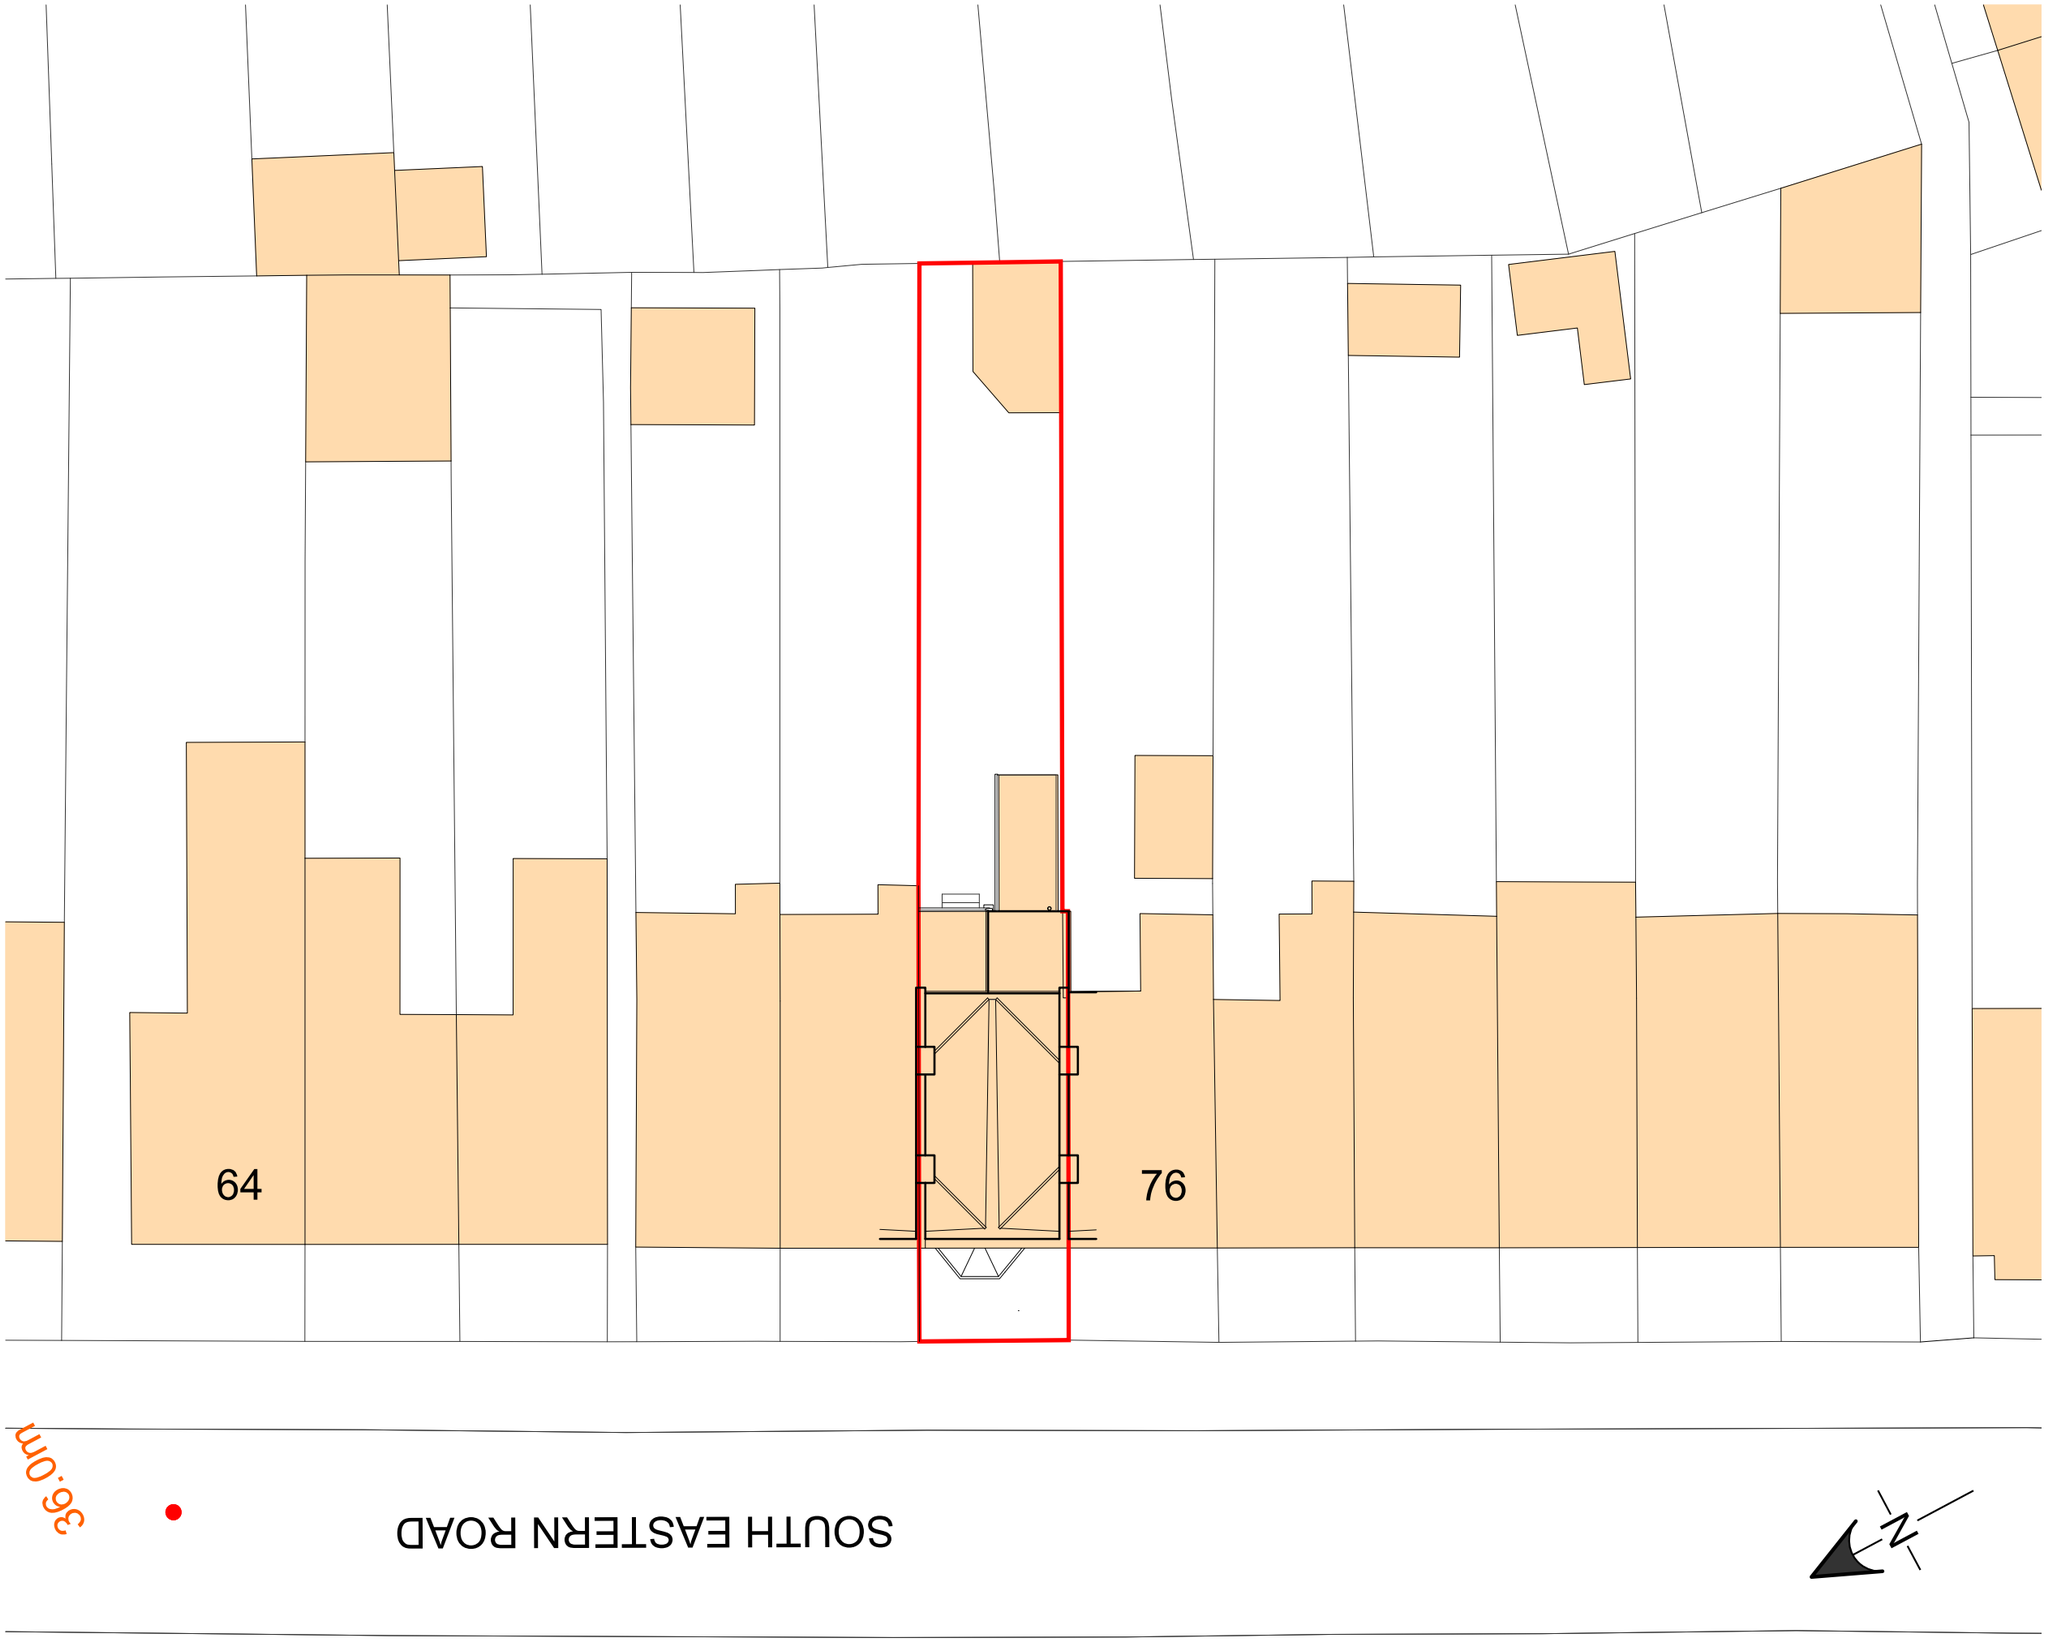

All dimensions are to be checked on site. any discrepancies are to be verified with the architect before proceeding with the works. All dimensions indicated are structural unless stated otherwise.

Do not scale off drawings. figured dimensions to be worked to in all cases. Where items are covered by drawings of a different scale the larger scale drawings are to be worked to.

This drawing is to be read in conjunction with all other general arrangement drawings, details and specifications.

All works to comply with the requirements of building regulations 1991 and subsequent amendments.

© 2022 Veritas Architectural - The document copyright and any design right therein are the property of Veritas Architectural, unless otherwise specified on the document. The information contained here within shall not be used, copied or transmitted to a third party without the written consent of Veritas Architectural.

Copyright Acknowledgement

Rev.	Date	Author / Notes

Veritas Architectural

Suite 3.2 | 27 Castle Street | Canterbury | Kent | CT1 2PX

T: 01622 616101 | **E**: mail@veritas-ar.uk | **W**: www.veritas-ar.uk

Drawing Type

PLANNING

Project

Domestic Extension
74 South Eastern Road, Ramsgate, Kent, CT11 9QE

Client

J Jeakins

Drawing Title

Block Plan as Existing

Scales	Size	By	Date
1:200	A3	SMS	27/05/23

1:200 METERS 0 1 2 3 4 5 10

Project No.	Stage	Drawing No.	Revision
23001	P	002	-