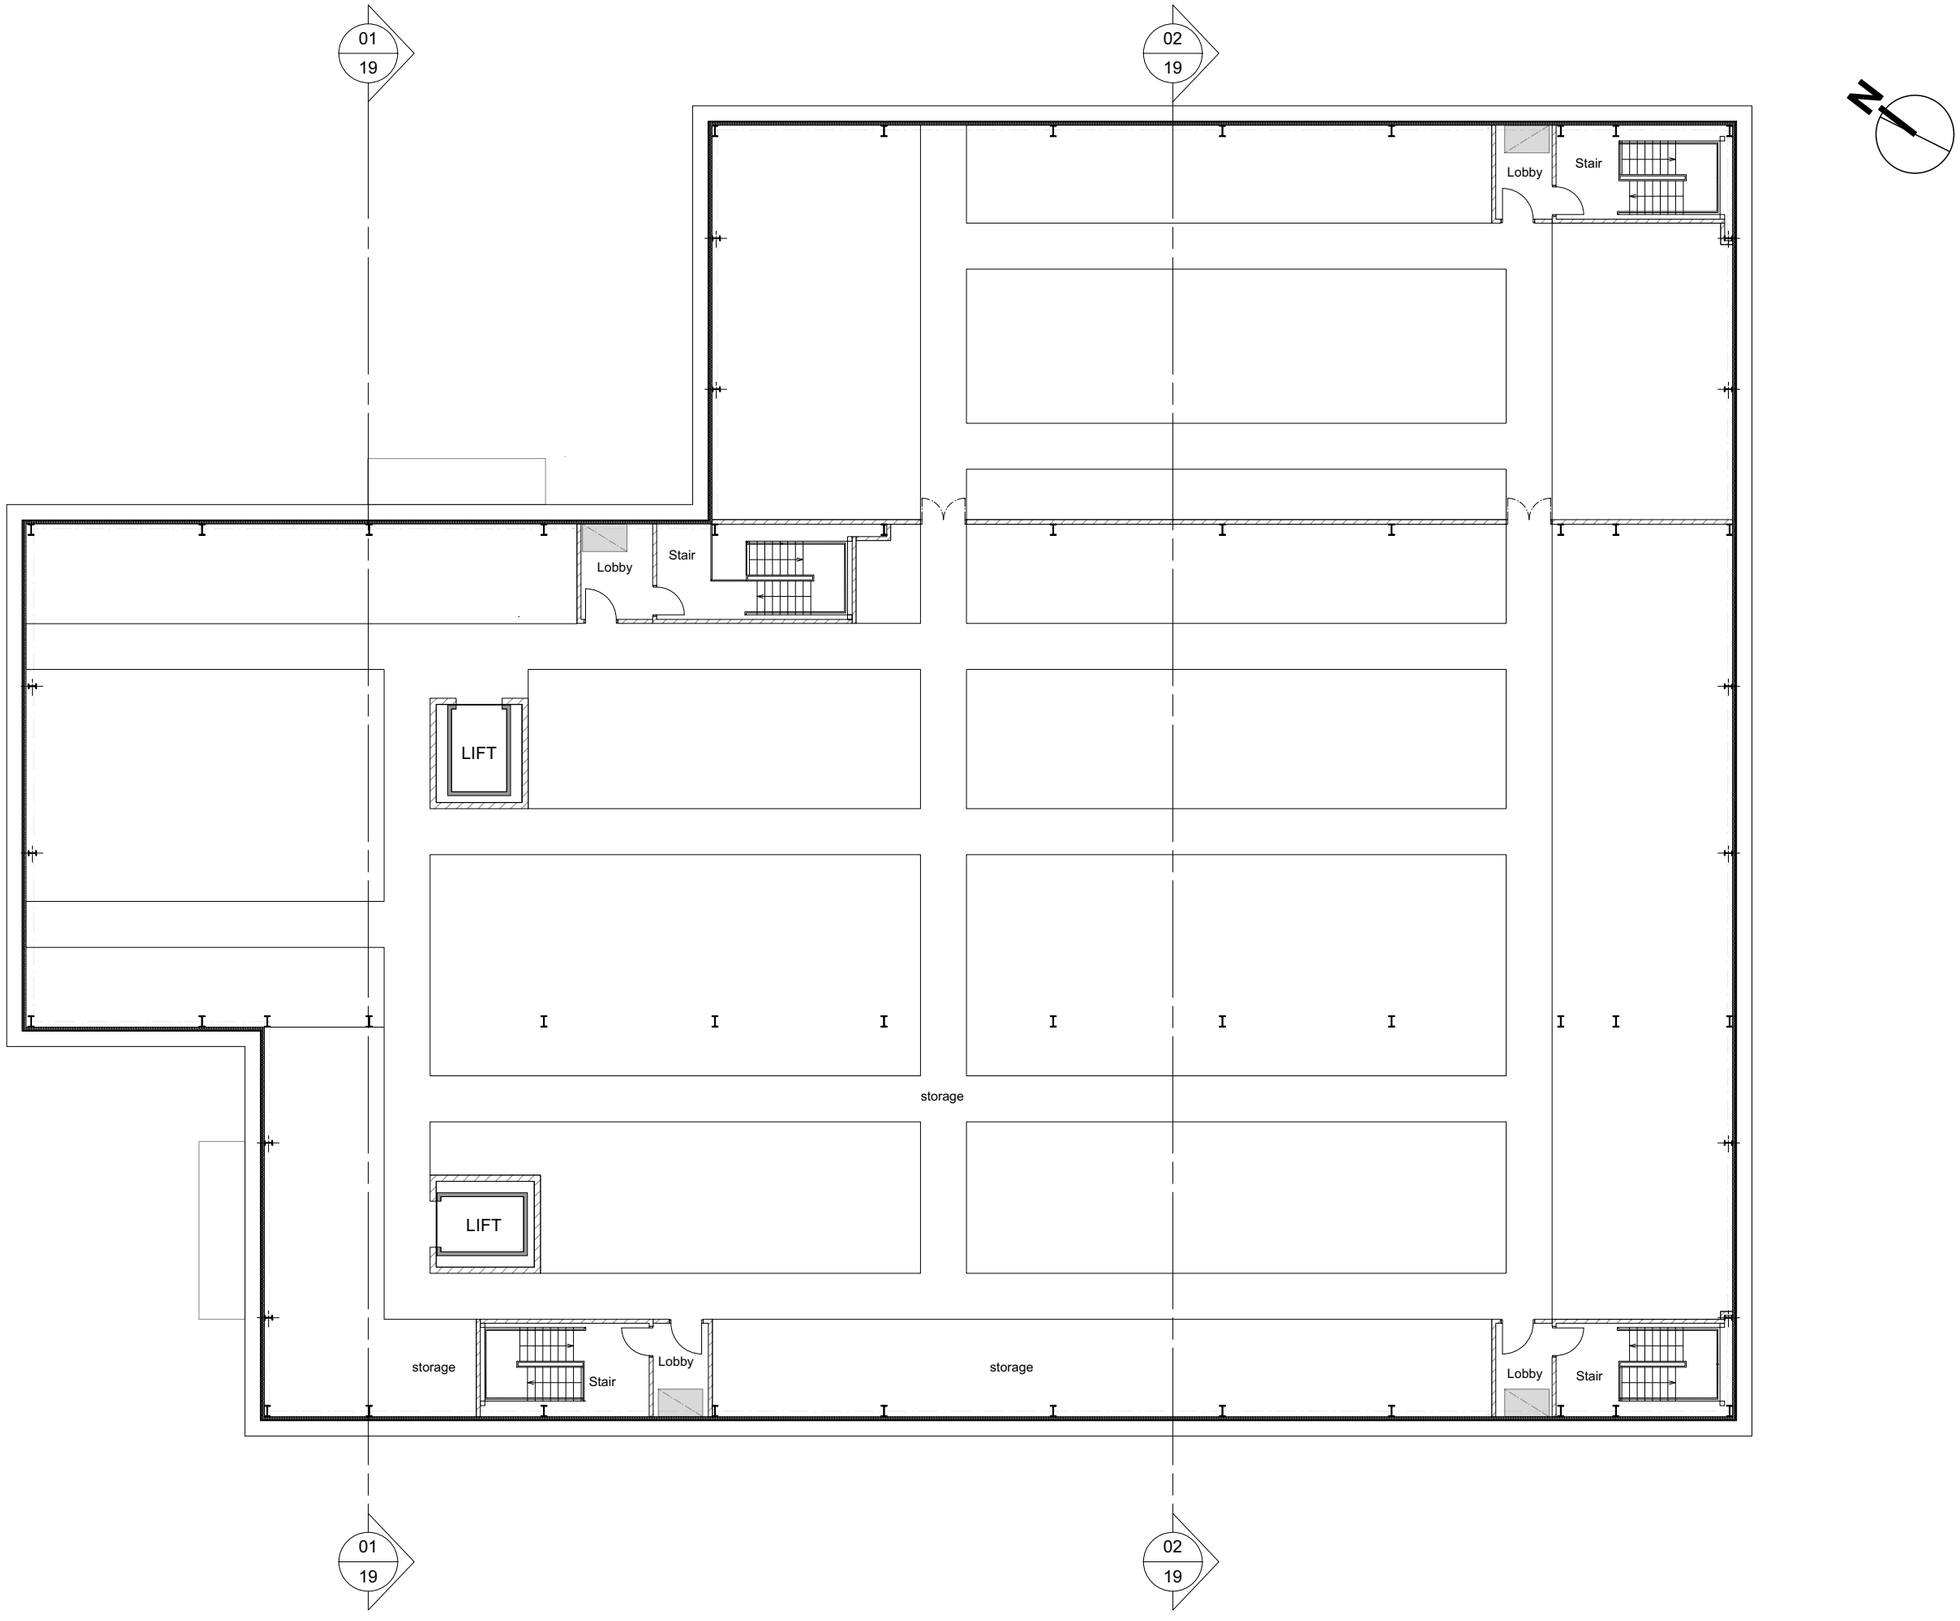

01
14 Proposed Second Floor Plan
1:200@A3; 1:100@A1

0 5 10 15 M

Notes

C	PLANNING	11.10.23
B	Plans revised	04.07.23
A	Plans revised	15.09.22

Revisions

Cinch Haverhill
Duddery Hill, Haverhill, Suffolk CB9 8DR

Proposed
Second Floor Plan

ROGER MEARS ARCHITECTS LLP
2 Compton Terrace London N1 2UN
rma@rogermears.co.uk tel 020 7359 8222
www.rmears.co.uk fax 020 7354 5208

Date	Scale	Job No.	Code	Dwg No.
-	1:200@A3	2207		**14** C