NOTES
1. This drawing is copyright of Studio V Architects Ltd
2. Use figured dimensions only

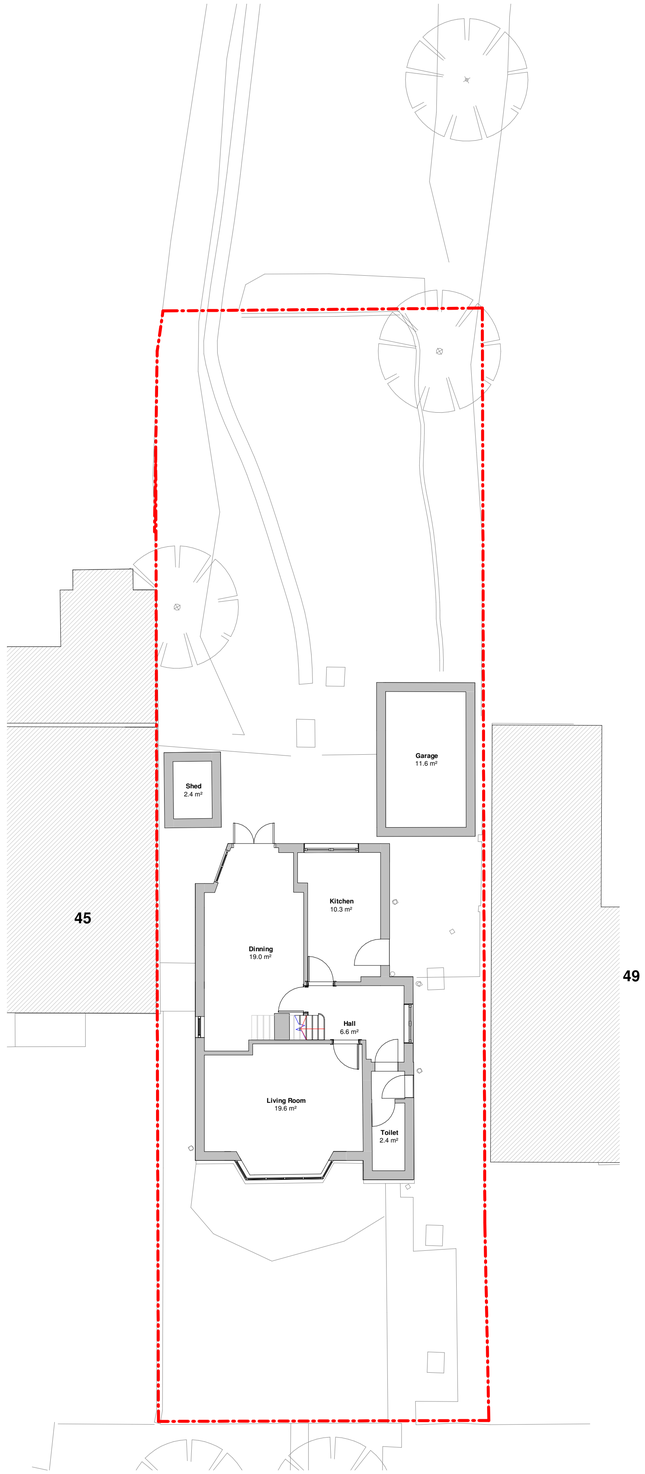

Existing Ground Floor

1 : 100

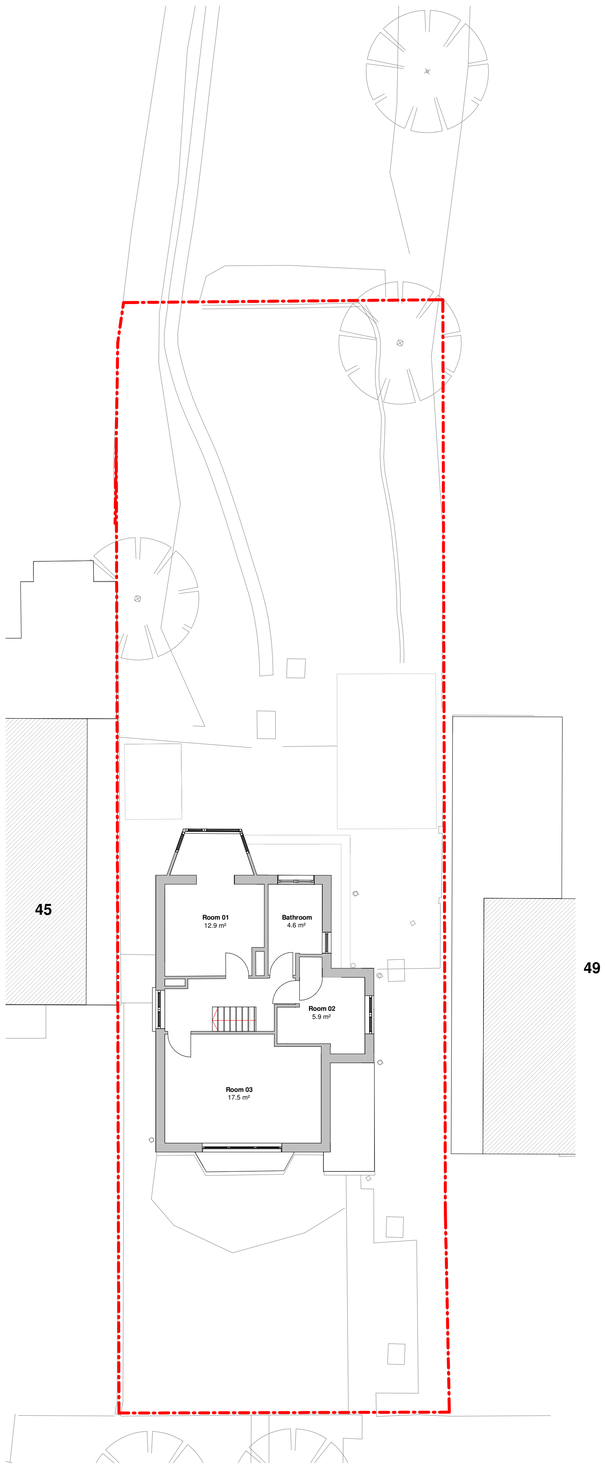

Existing First Floor Plan

1 : 100

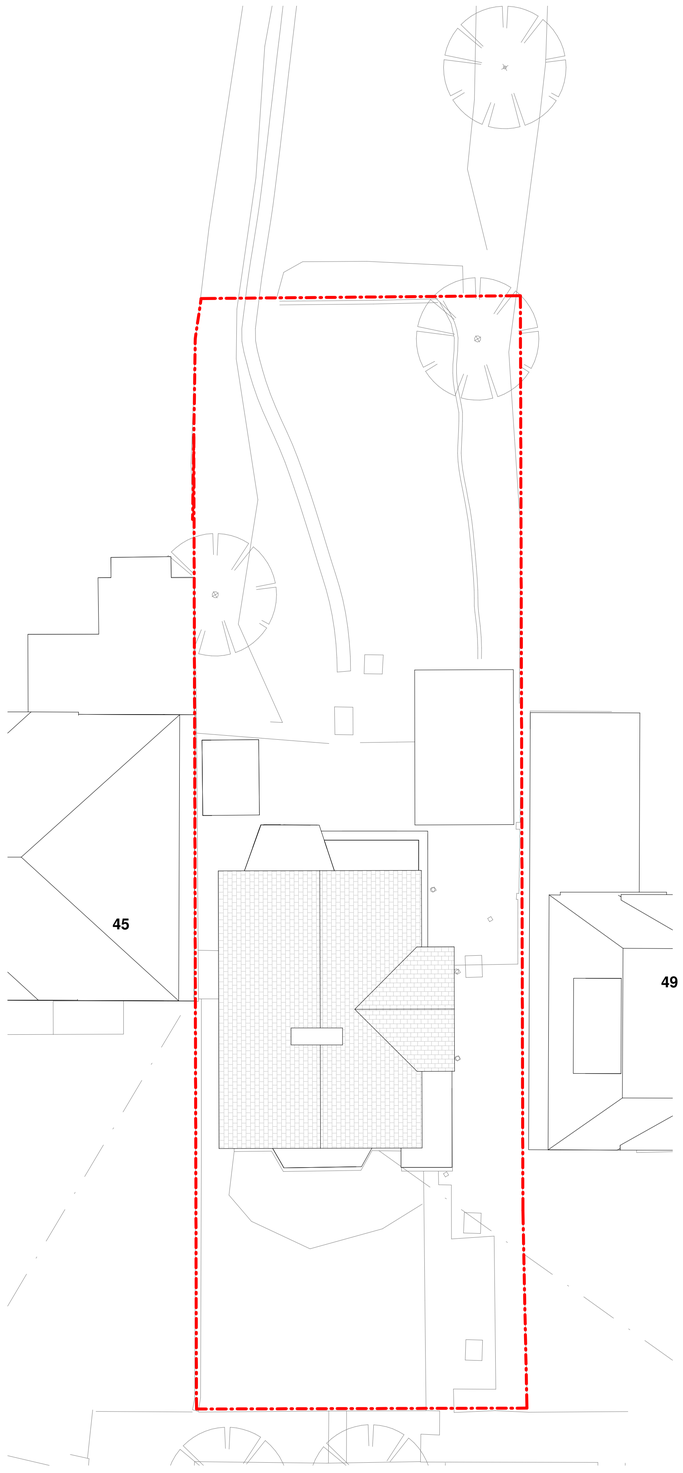

Existing Ridge

1 : 100

Existing Area Schedule (GIA)

Name	Area
House	
Existing First Floor	50.9 m²
Existing Ground Floor	63.1 m²
	113.9 m²
Out building	
Garage	11.6 m²
Shed	2.4 m²
	14.0 m²

Existing Site Area

Name	Area
SITE	387.3 m²

rev	date	revision description	drn	aud
B	05.10.23	Planning Application	RP	KV
A	20.02.23	Revision to the existing building and annotation of rooms	AC	KV

A3 1:200
1:100
0 10 m

drawing status
Planning

studio VArchitects
224 west hendon broadway
hendon
london nw9 7ed
T: 020 8203 9072
F: 020 8203 8210
website: www.studioVarchitects.co.uk
e-mail: info@studioVarchitects.co.uk

project	drawn	audited	scale	project date
47 Sunnyfield London NW7 4RD	AC	KV	1/100 @A1	Jan 23
drg title	**job no.**	**drg no.**	**rev**	
Existing Plans	2301	PL01	B	05.10.23