West Elevation

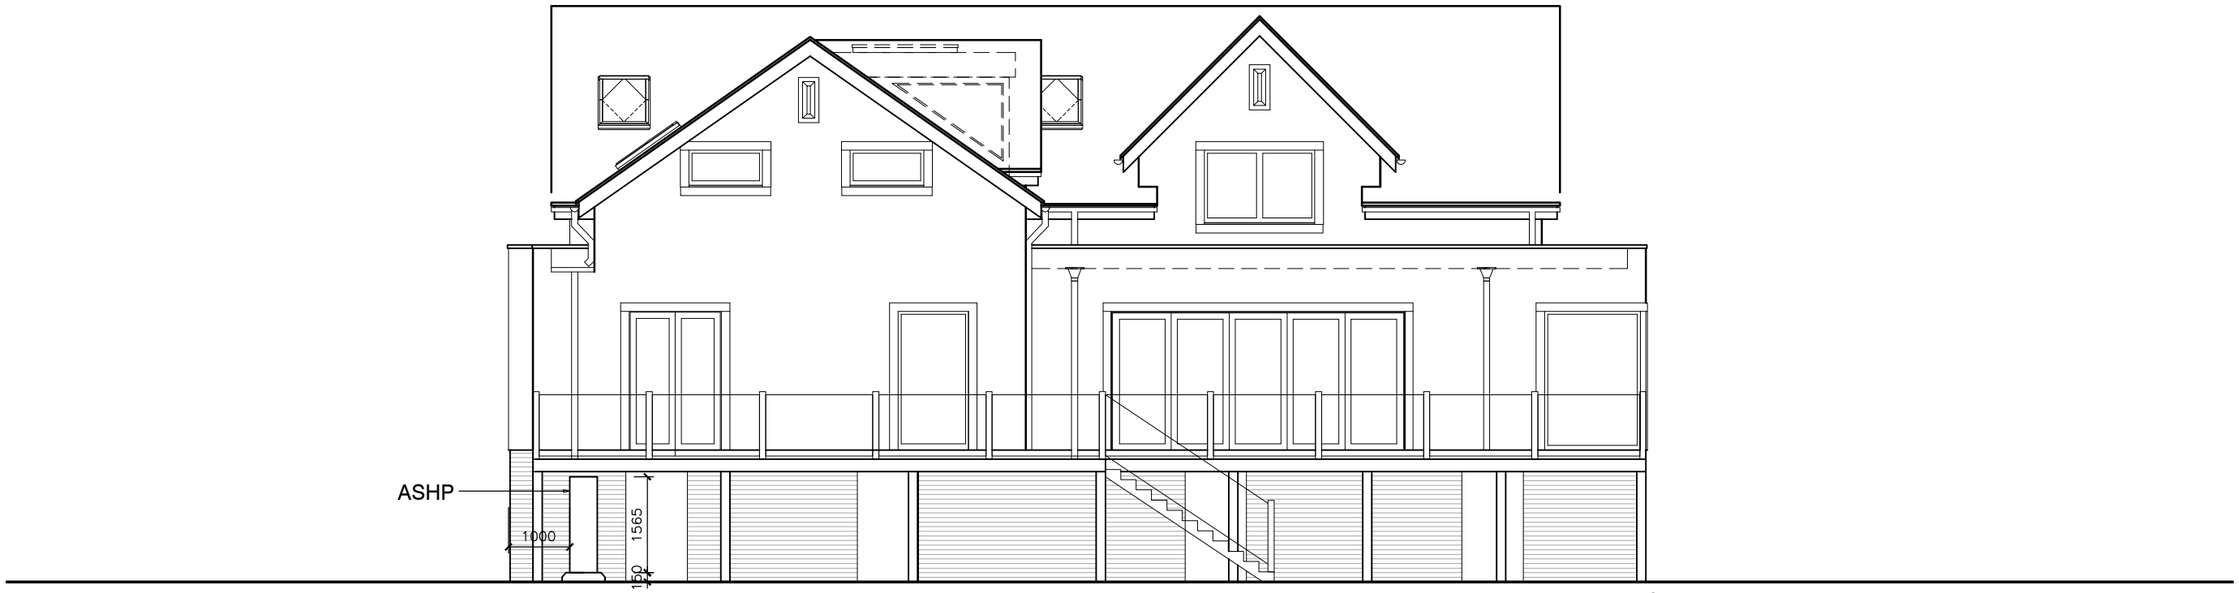


North Elevation

Scale 1:100

0m 1 2 3 4 6 8 10m

Revisions

Drawings Notes
1. this is not a survey drawing - all dimensions to be checked on site.
2. do not scale off this drawing.
3. the copyright of this drawing is the property of tpa Studio Ltd
4. all discrepancies to be reported to the architect
5. please ensure that this drawing is read together and cross referenced with all other relevant architectural drawings, schedules and specifications.
6. please ensure that this drawing is read in conjunction with all other consultants/specialist contractors relevant drawings, schedules and specifications.
7. TPARCHITECTS is a trading name of TPA STUDIO Ltd Registered address 33a St Lukes Road, Maidenhead, Berkshire SL67DN.

Project: Ninth House
Derek Road,
Maidenhead, SL6 8NT

Title: Proposed Elevations

Drg. No. 2583-PL-402

Rev

TPARCHITECTS
33a St Lukes Road Maidenhead Berkshire SL6 7DN
+(44) 01628412388 enquiries@tparch.co.uk
www.tparch.co.uk

| Drawn | Checked | Date | Scale | Status |
|---|---|---|---|---|
| GVL | ED | Oct'23 | 1:100@A3 | PL |