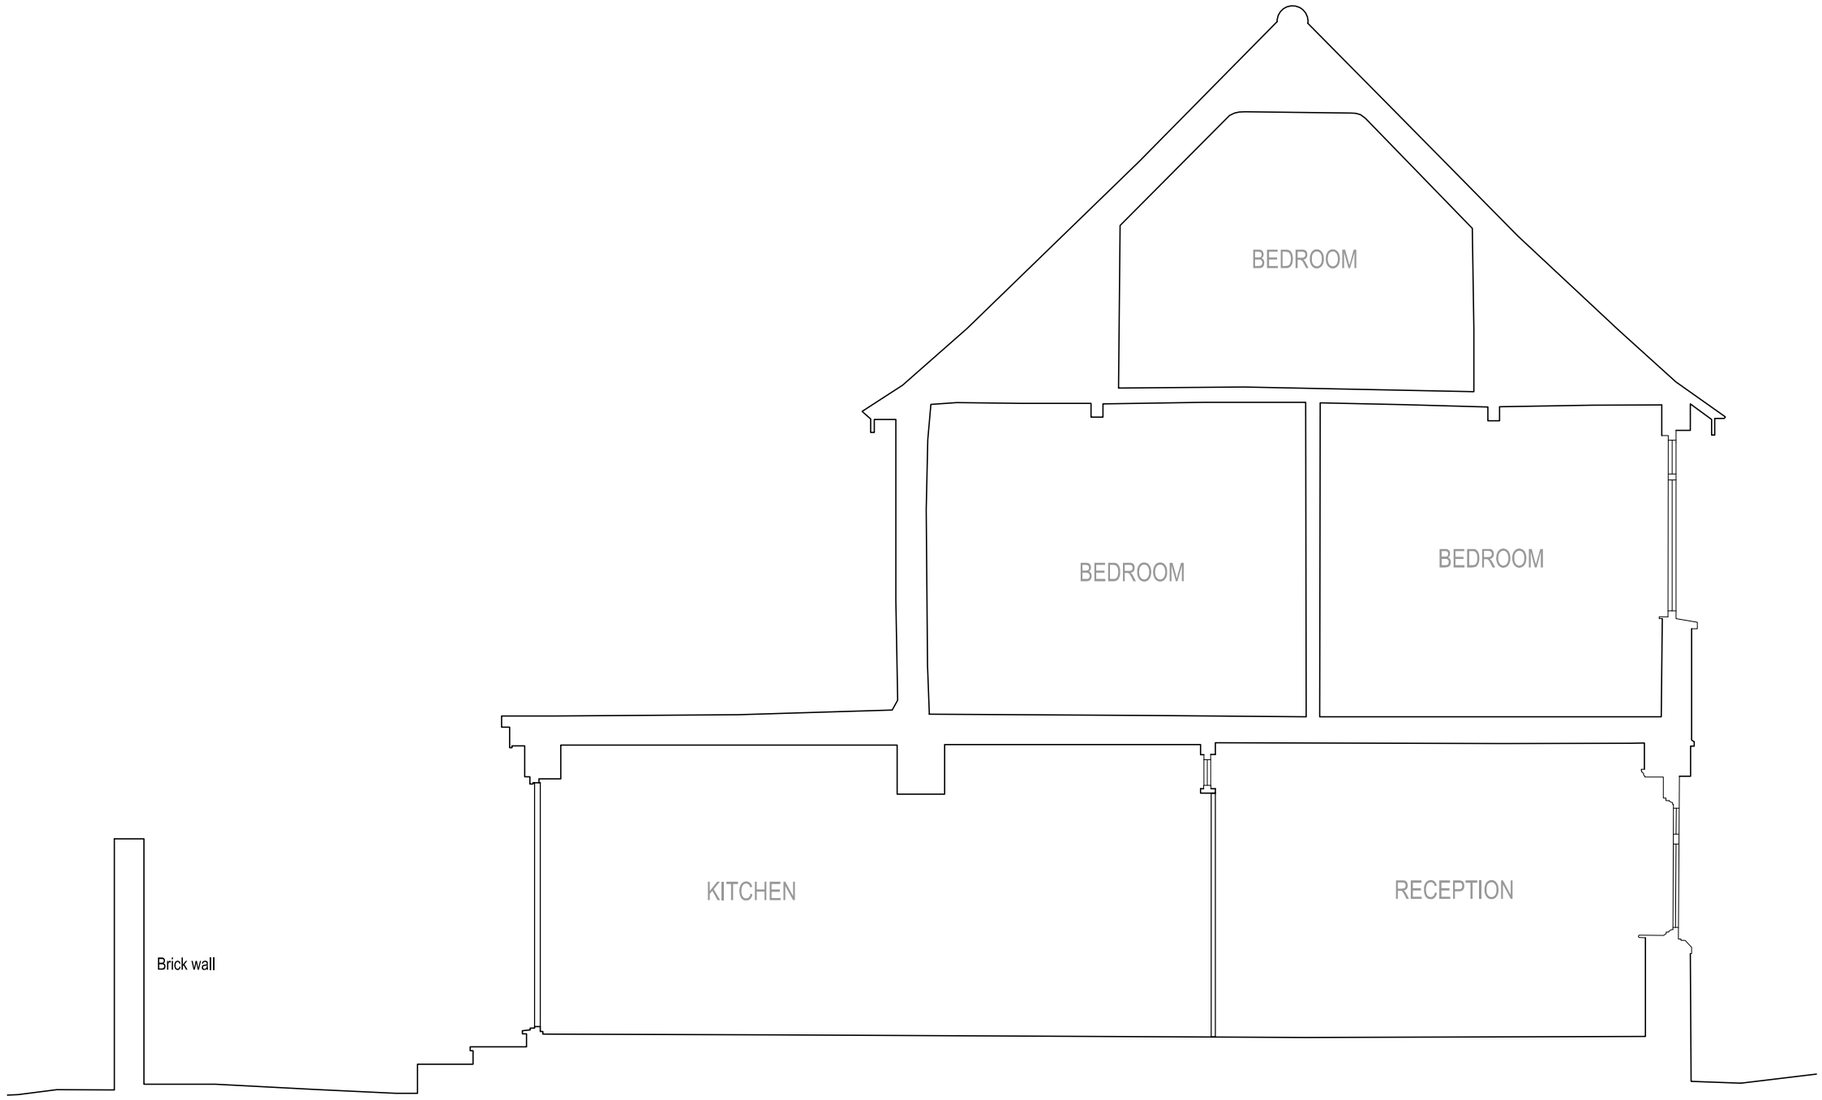

EXISTING SECTION A/A
SCALE 1:50

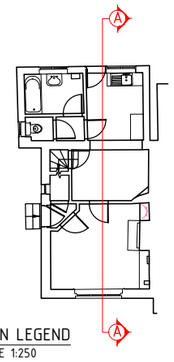

PLAN LEGEND
SCALE 1:250

COPYRIGHT RESERVED BY MAC AN BAIRD LTD T/A RATIO3
DO NOT SCALE THIS DRAWING.
DO NOT USE THIS DRAWING FOR ANY PURPOSE OTHER THAN DEFINED BY THE DRAWING STATUS.
CONTRACTOR TO CHECK ALL DIMENSIONS ON SITE PRIOR TO COMMENCEMENT OF WORKS. ANY DISCREPANCIES TO BE RAISED WITH THE RATIO3 IMMEDIATELY.

STATUS: PLANNING

Description	Revision	Date	Drawn By
ISSUED FOR PLANNING	A	10.10.2023	RATIO3

NOTES:

SCALE: 1:50 @ A3

0m .5m 1m 1.5m 2m 2.5m

RATIO3

PROJECT DETAILS:

Client
SIMON WARD

Job
6 BEECH ROAD, EPSOM, KT17 4NH

Drawing
Existing Section AA

Scale	Date	Job no.	Drawing no.
1:50 @ A3	10.10.2023	1032	008