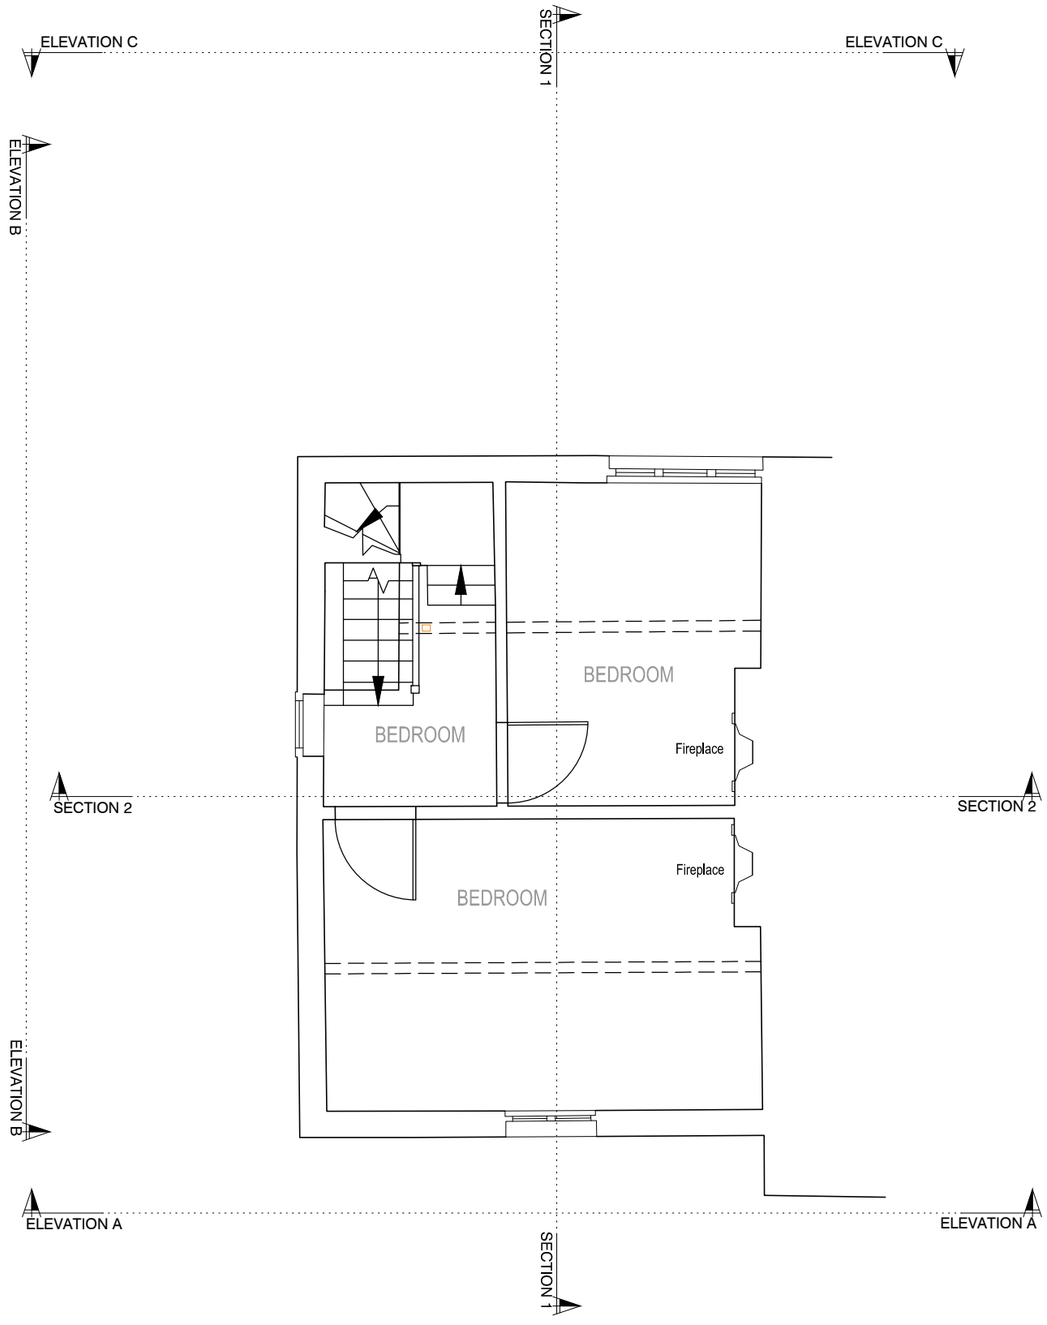


EXISTING FIRST FLOOR PLAN

SCALE 1:50

COPYRIGHT RESERVED BY MAC AN BAIRD LTD T/A RATIO3
DO NOT SCALE THIS DRAWING.
DO NOT USE THIS DRAWING FOR ANY PURPOSE OTHER THAN DEFINED BY THE DRAWING STATUS
CONTRACTOR TO CHECK ALL DIMENSIONS ON SITE PRIOR TO COMMENCEMENT OF WORKS. ANY DISCREPANCIES TO BE RAISED WITH THE RATIO3 IMMEDIATELY.

STATUS: PLANNING

| Description | Revision | Date | Drawn By |
|---|---|---|---|
| ISSUED FOR PLANNING | A | 10.10.2023 | RATIO3 |

NOTES:

SCALE: 1:50 @ A3

0m .5m 1m 1.5m 2m 2.5m

RATIO3 DES:GN:COST:MANAGE

PROJECT DETAILS:

Client: SIMON WARD

Job: 6 BEECH ROAD, EPSOM, KT17 4NH

Drawing: Existing First Floor Plan

| Scale | Date | Job no. | Drawing no. |
|---|---|---|---|
| 1:50 @ A3 | 10.10.23 | 1032 | 002 |