No dimensions are to be scaled from this drawing. ALL written dimensions and setting out to be checked on site by the contractor. Specialist and Third party designs to be measured by the manufacturer before, approval by developer, manufacturer and installation. All steelwork to be checked on site for setting out before manufacturer.

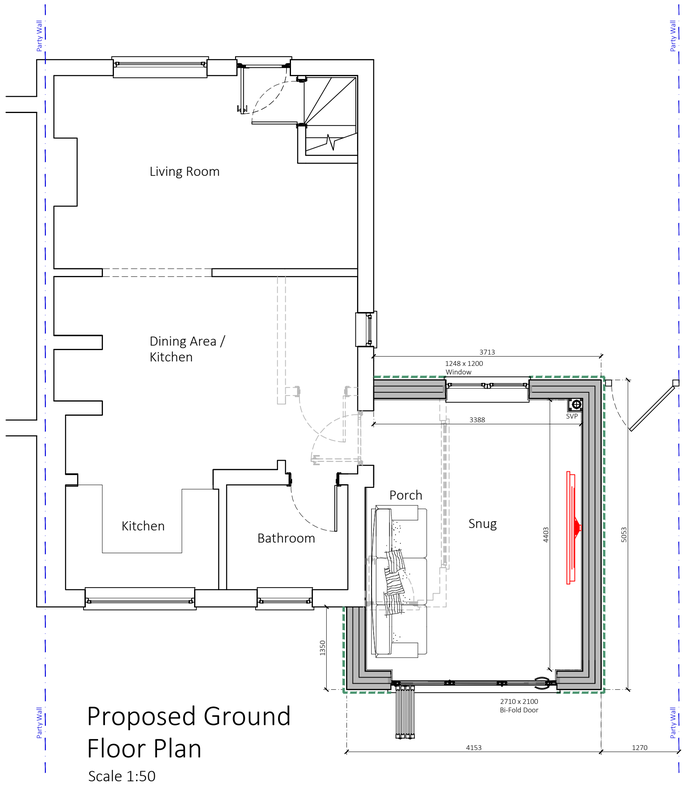

Proposed Ground Floor Plan

Scale 1:50

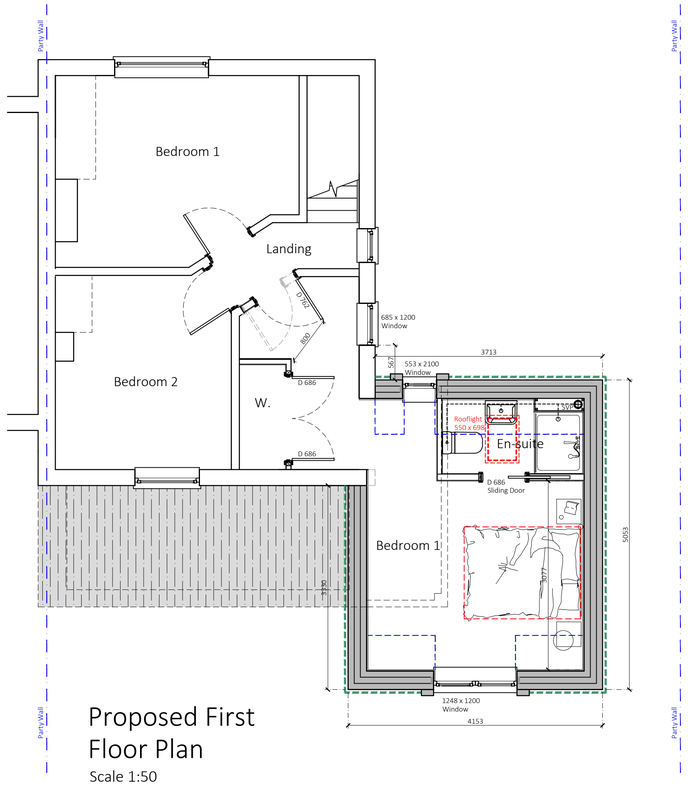

Proposed First Floor Plan

Scale 1:50

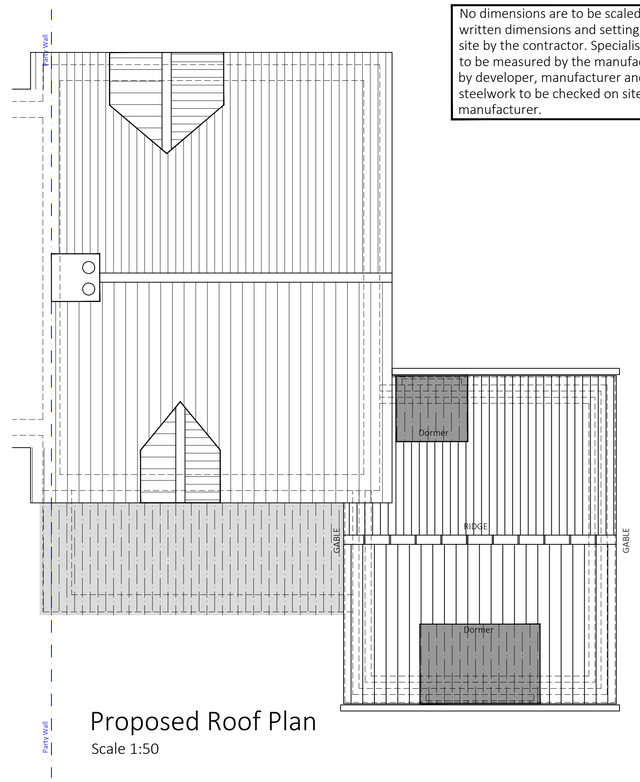

Proposed Roof Plan

Scale 1:50

Proposed Rear Elevation

Scale 1:50

Proposed Right Flank Elevation (Looking from Front)

Scale 1:50

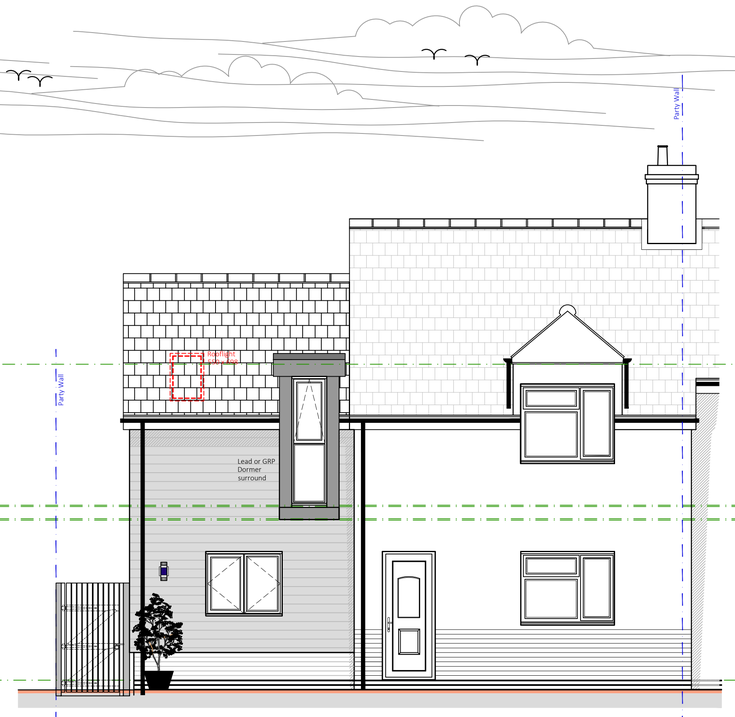

Proposed Front Elevation

Scale 1:50

SCALE BARS

1:5	mm	50	150	250	
1:10	mm	100	300	500	
1:20	mm	200	600	1000	
1:50	mm	500	1500	2500	
1:100	mm	1000	3000	5000	
1:200	mm	2000	6000	10000	
1:500	M	5	15	25	
1:1250	M	10	30	50	70

Rev	Date	By	Description	Chk'd
PL1	20.10.23	--	PLANNING SUBMISSION	---

REVISION TABLE

SITE ADDRESS:

PROPOSED TWO STOREY SIDE AND REAR EXTENSION AT 1 LOWER FARM COTTAGES, NORWICH ROAD, BARHAM, IP6 0NU.

DRAWING TITLE:

PROPOSED PLANS AND ELEVATIONS

SCALE @A1:	DRAWN:	APPROVED:	DATE:
1:50	---	---	20.10.2023

DRAWING NUMBER:

PROJECT No:	DRG STATUS:	DRG NUMBER:	REV:
LFC-01	PLANNING	102	PL1