do not scale from this drawing except for planning purposes. any discrepancies are to be reported to the architect. the contractor is to check all building and site dimensions prior to ordering materials or construction. this drawing is to be read in conjunction with engineers' and other specialists' drawings. copyright remains with the architect.

r evisions

- 12.08.2022 RS TENDER

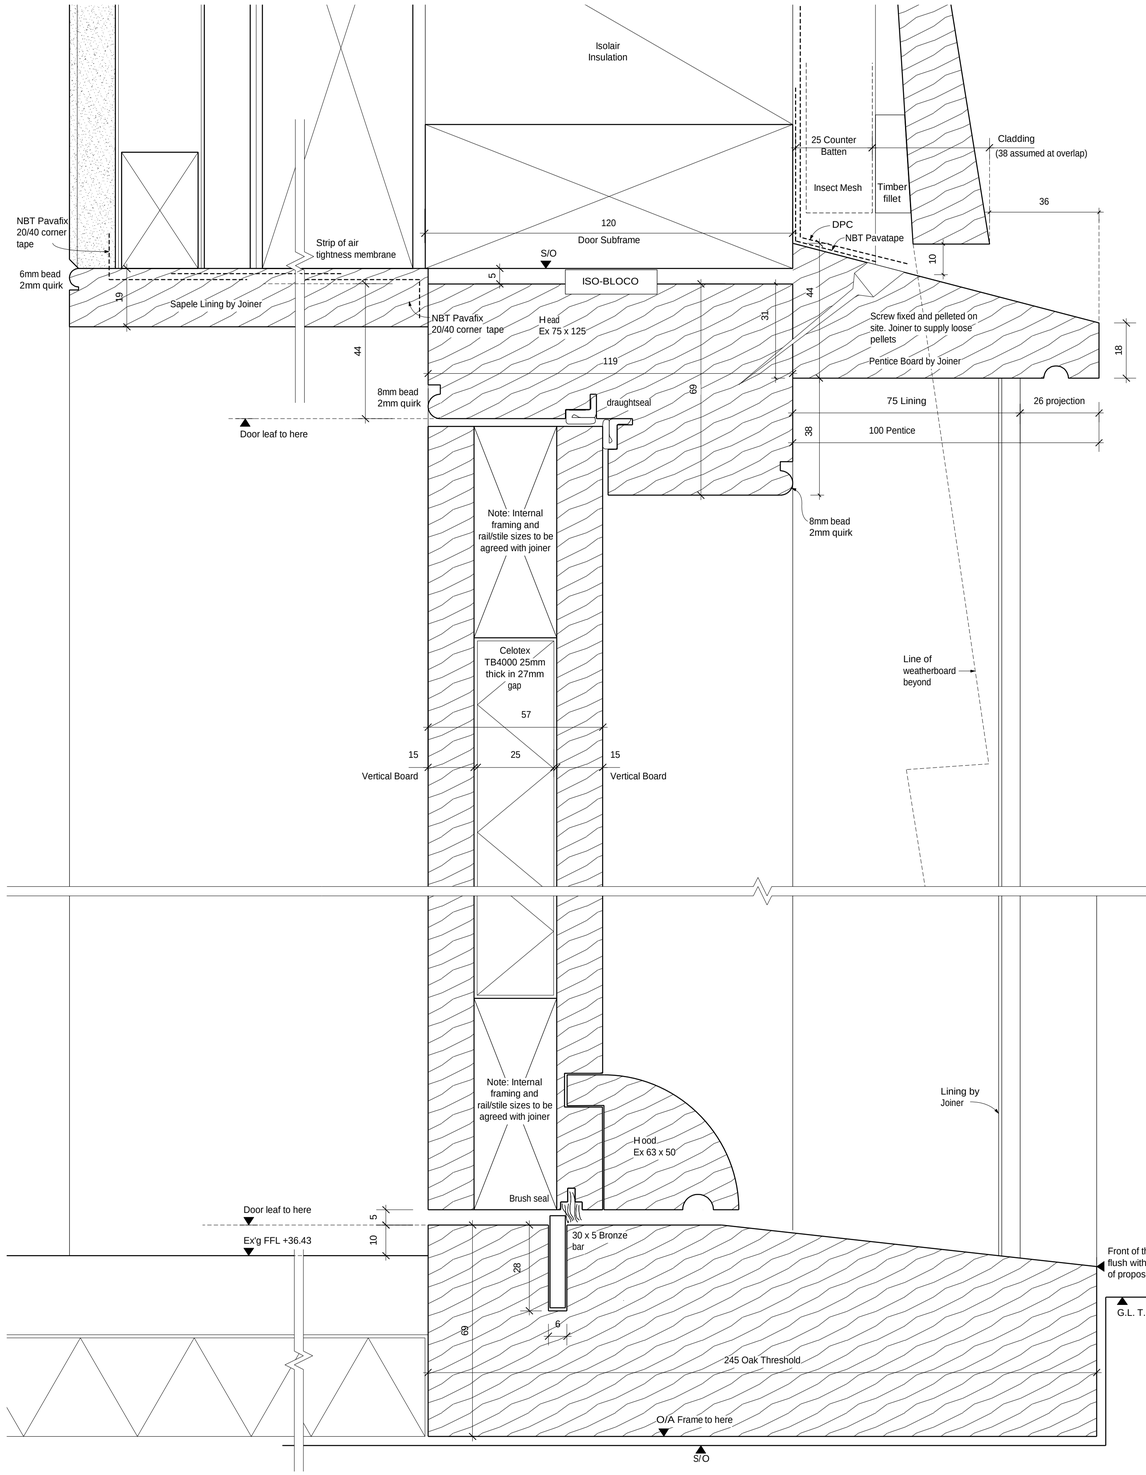

1 DG.S.01 & 03 Section Details
1:1

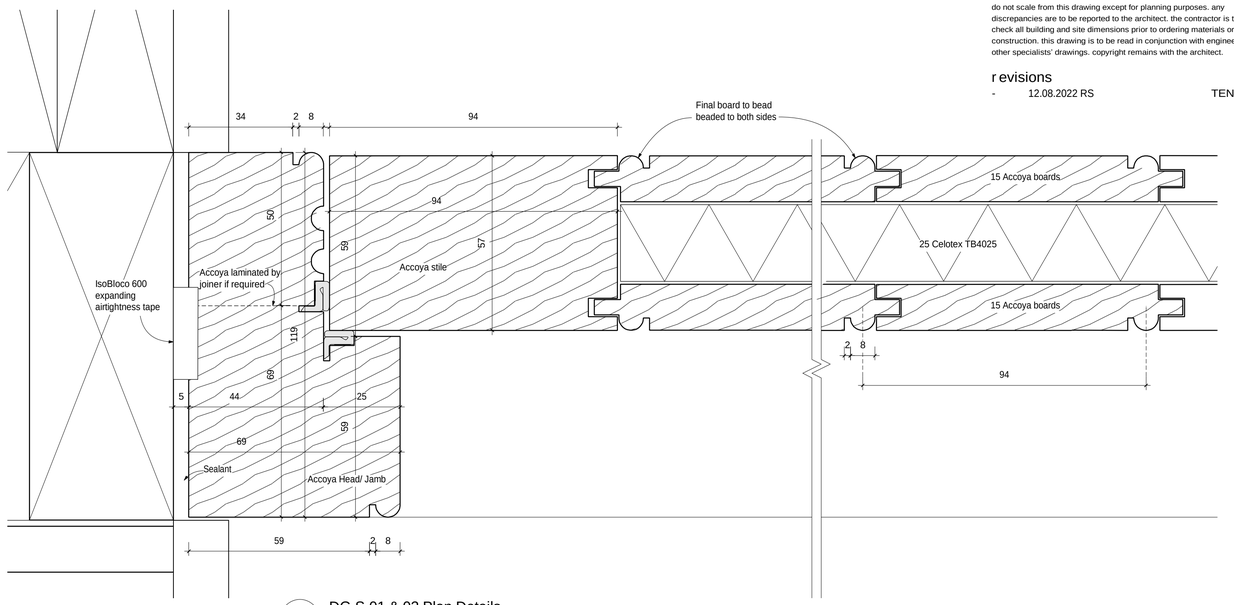

2 DG.S.01 & 03 Plan Details
1:1

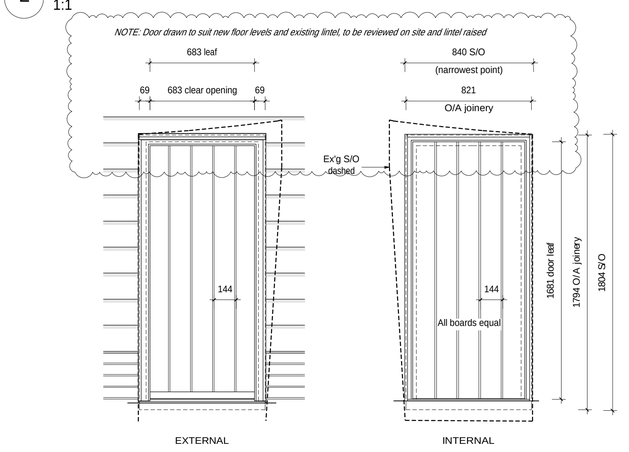

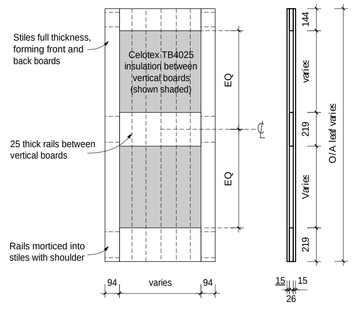

For build up details refer to 177.103

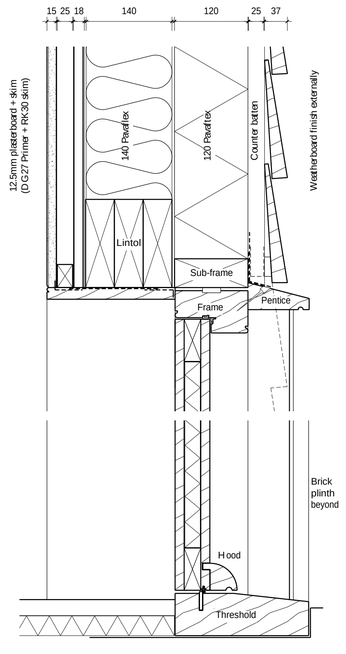

3 DG.S.01 Plan & Elevations
1:20 at A1

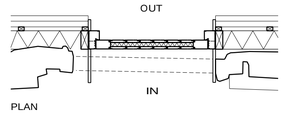

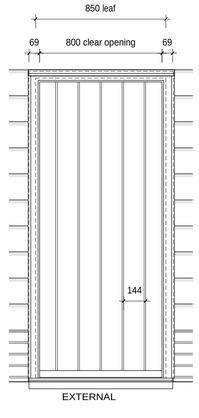

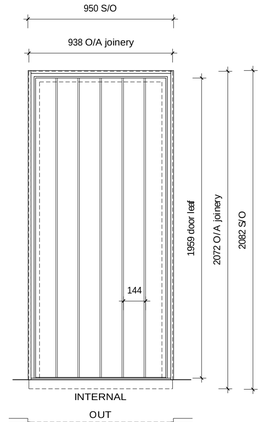

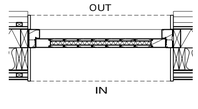

4 DG.S.03 Plan & Elevations
1:20 at A1

Hoare, Ridge & Morris
Architects

proj ect	THE POUND Higham, Suffolk
drawing title	Proposed Studio Joinery Details Boarded Doors
scal e	1:1 & 1:20 at A1
stat us	TENDER
drawing no.	177. 41

Hoare Ridge & Morris LLP
Building 19
Snape Maltings
Snape
Suffolk IP17 1SP

www.hrma.co.uk

Copyright © Hoare Ridge & Morris LLP