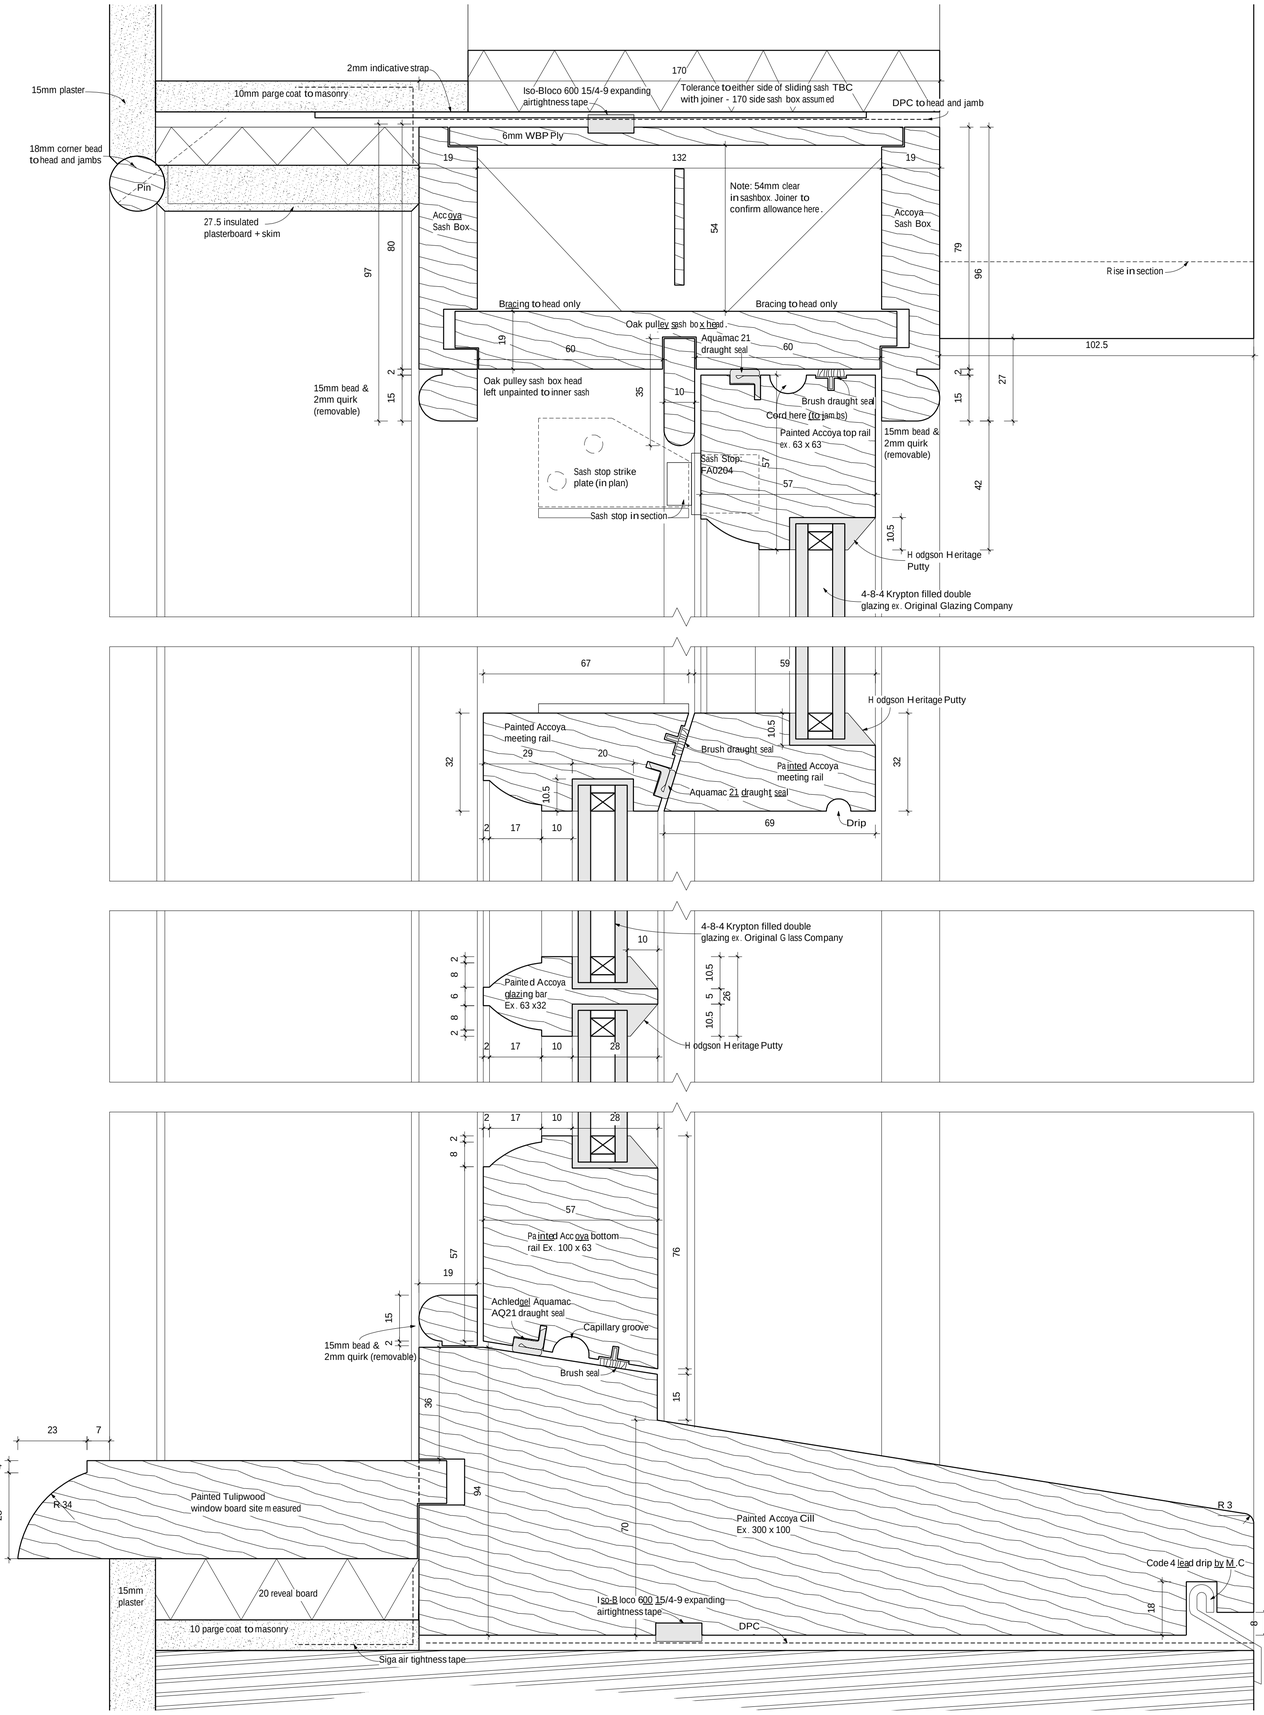

1 TYPICAL SASH WINDOW
Section detail 1:1

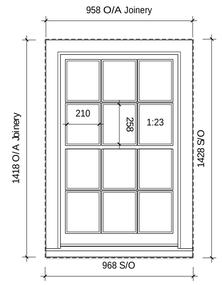

2 WG.34 & WF.21 ELEVATION
1:20

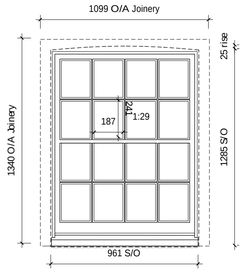

3 WF.16, 17, 18 & 19 ELEVATION
1:20

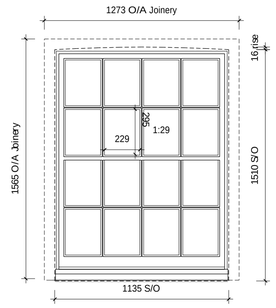

4 WG.25, 27, 29 & 32 ELEVATION
1:20

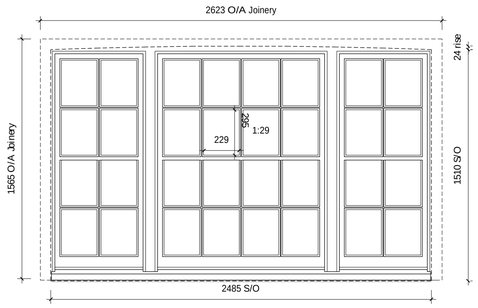

5 WG.26 ELEVATION
1:20

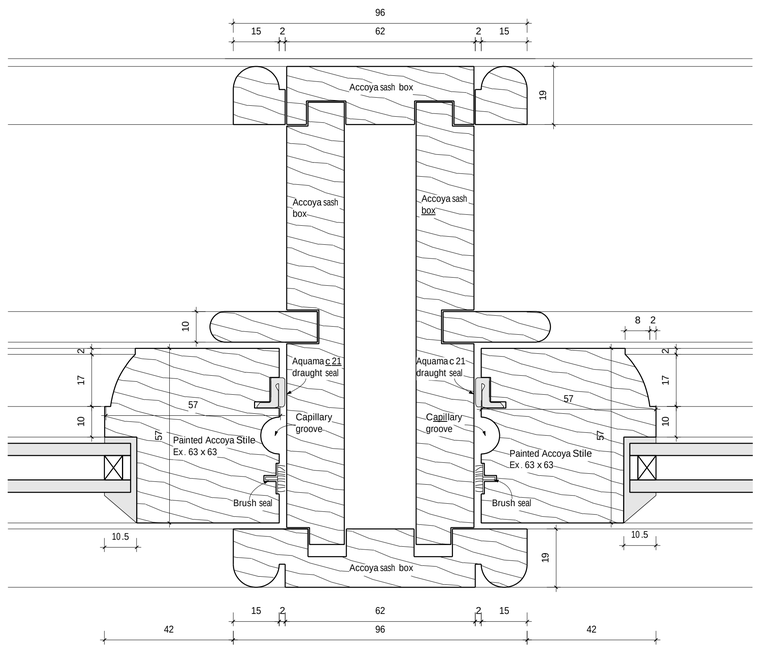

6 WG.24 SASH WINDOW MEETING STILE
Section detail 1:1

do not scale from this drawing except for planning purposes. any discrepancies are to be reported to the architect. the contractor is to check all building and site dimensions prior to ordering materials or construction. this drawing is to be read in conjunction with engineer's and other specialists' drawings. copyright remains with the architect.

revisions
- 12.08.20 YY AP TENDER

1:1 0 10mm 20mm 50mm 100mm
1:20 0 0.2m 0.5m 1m 2m

Hoare, Ridge & Morris
Architects

project	The Pound Higham
drawing title	Sash Window Joinery Details
scale	1:1/1:20 at A1
status	TENDER
drawing no.	177.400

Hoare Ridge & Morris LLP
Building 19
Snape Maltings
Snape
Suffolk IP17 1SP
www.hrma.co.uk

Copyright © Hoare Ridge & Morris LLP