do not scalefrom thisdrawing except for planning purposes. any discrepancies areto be reported to thearchitect. thecontractor is to check all building and sitedimensions prior toordering materials or construction. thisdrawing isto be read in conjunction with engineer's' and other specialists' drawings. copyright remains with thearchitect.

r evisions

- 12.08.2022 RS TENDER

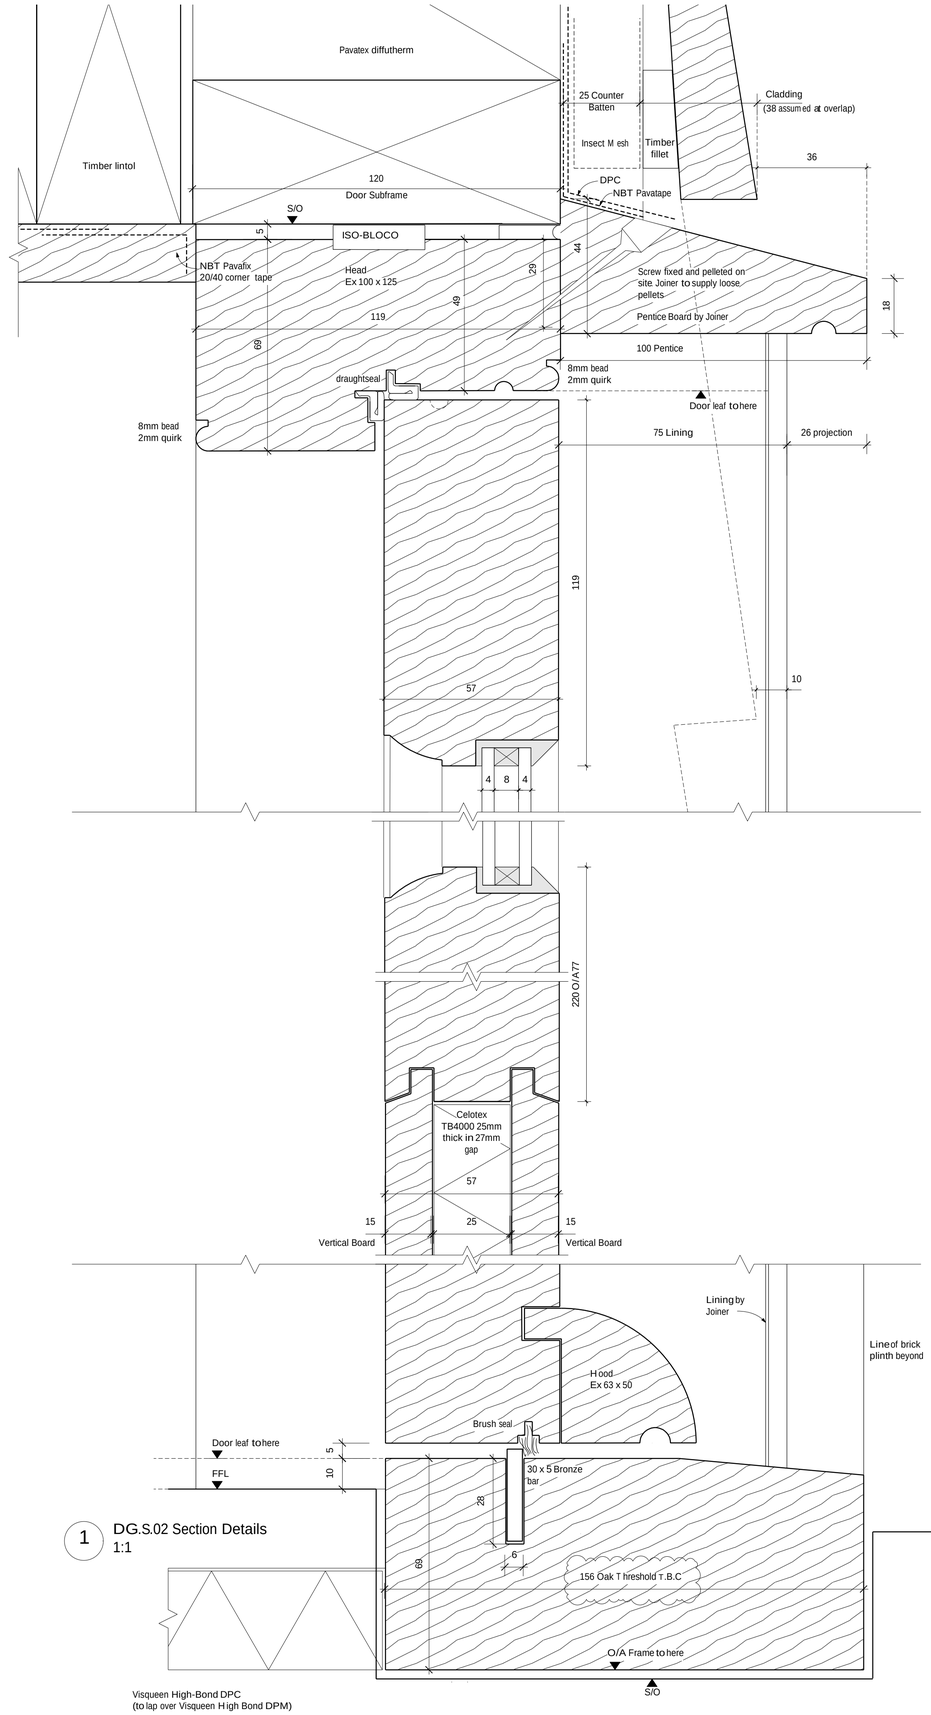

1 DG.S.02 Section Details
1:1

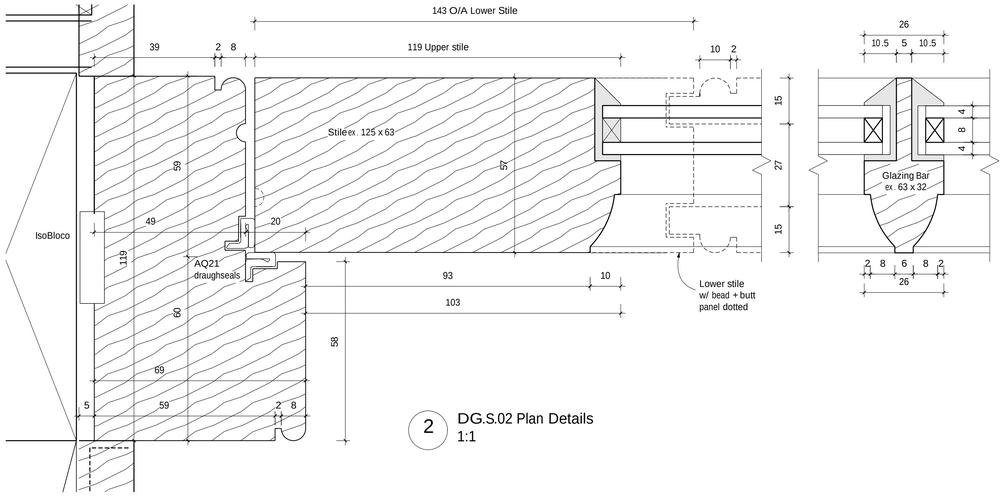

2 DG.S.02 Plan Details
1:1

For build up details refer to 177.103

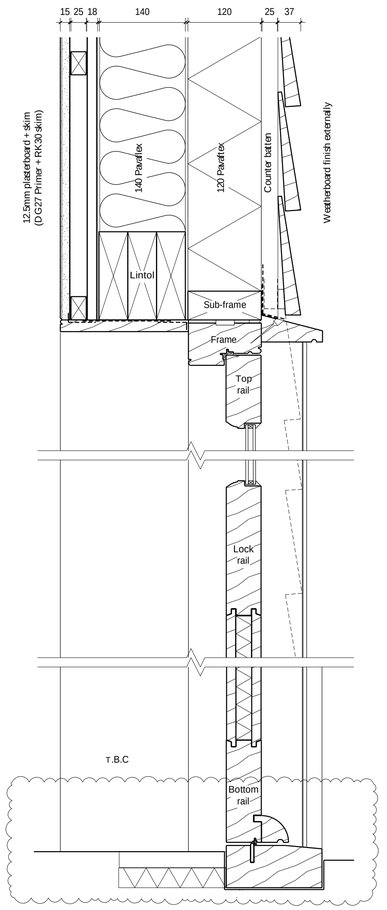

5 DG.S.02 Section
1:5 at A1

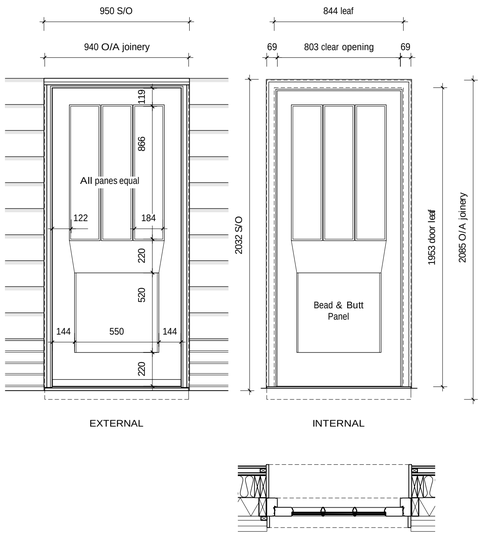

3 DG.S.02 Elevations
1:20 at A1

4 DG.S.02 Plan
1:20 at A1

Hoare, Ridge & Morris
Architects

project	TH E POUND Higham, Suffolk
dr awing t i t l e	Proposed Studio Joinery Details Glazed Door
scale	1:1 & 1:20 at A1
st at us	TENDER
dr awing no.	177. 412

Hoare Ridge & Morris LLP
Building 19
Snape Maltings
Snape
Suffolk IP17 1SP

www.hrma.co.uk

Copyright © Hoare Ridge & Morris LLP