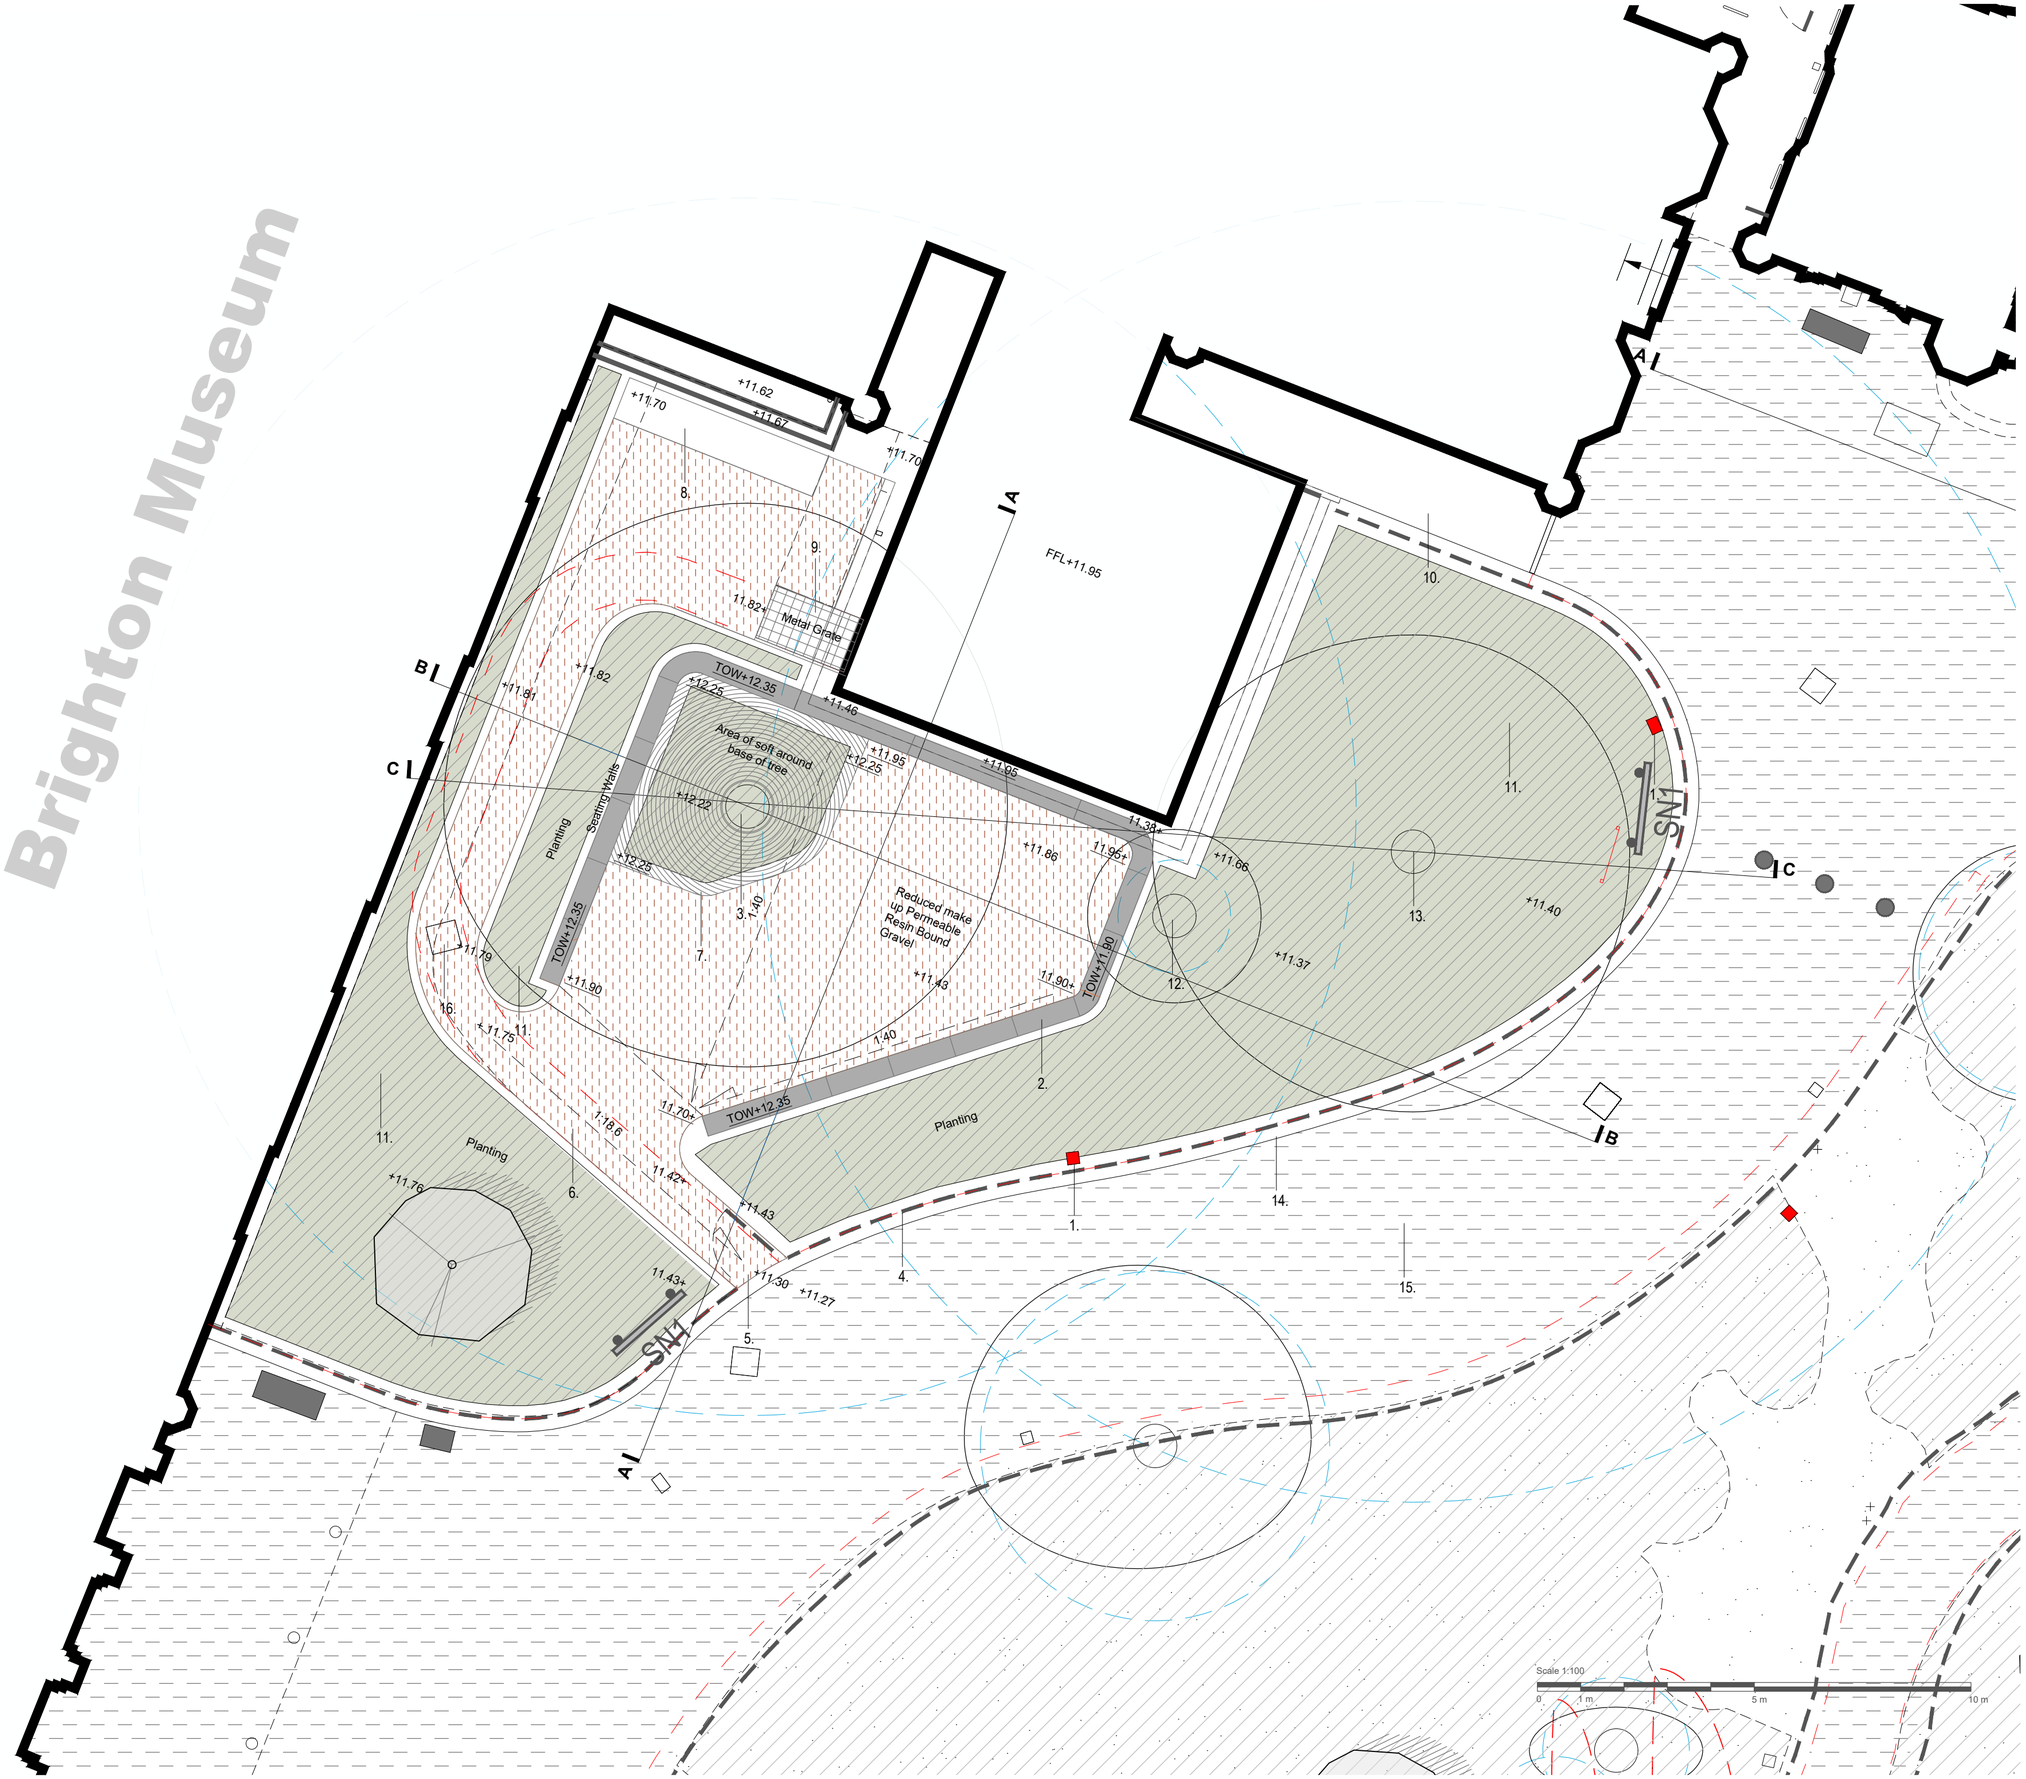

1. Existing light columns to be refurbished (refer to conservation architects details)
2. Proposed natural stone seating wall ~470mm high
3. Existing Elm Tree (T1) to be retained
4. Proposed metal estate railing 'F7' 1100mm high
5. Proposed estate railing gate 'G7' 1100mm high
6. Proposed reduced make up permeable resin bound gravel
7. Area around base of tree to remain as soft / planter
8. Proposed handwash / storage (refer to architects details)
9. Proposed metal access grate to replace existing
10. Existing access ramp to learning centre
11. Proposed planting
12. Existing laurel tree (T96) to be retained
13. Existing Elm Tree (T2) to be retained
14. Proposed metal edging with upstand to existing levels
15. Existing fibredec surfacing to be renewed
16. Existing man hole cover to be replaced with new recessed tray

NOTES

This drawing is Copyright and shall not be produced nor used for any other purpose without the written permission of the Landscape Architects.

Do not scale from this drawing.

The Contractor is responsible for checking all dimensions on site and report any discrepancies, errors or omissions to the Landscape Architects immediately.

The Contractor shall ensure that all goods, materials and workmanship conform with current British Agreement Certificates, British Standards and Building Regulations, and ensure that all works are executed in full compliance with all current Codes of Practice and Regulations in respect of Health & Safety.

Rev	Date	By	Description	Ckd

ALLEN SCOTT LANDSCAPE ARCHITECTURE

Drawing Status: For Planning

Project: Royal Pavilion Gardens

Drawing Title: Sections Plan - Outdoor Learning Space Section Plan

Client: Brighton & Hove Museums

Scale:	Job No.:
1:100 @ A2	22-725
Date:	Drawing No.:
18.05.22	725-212