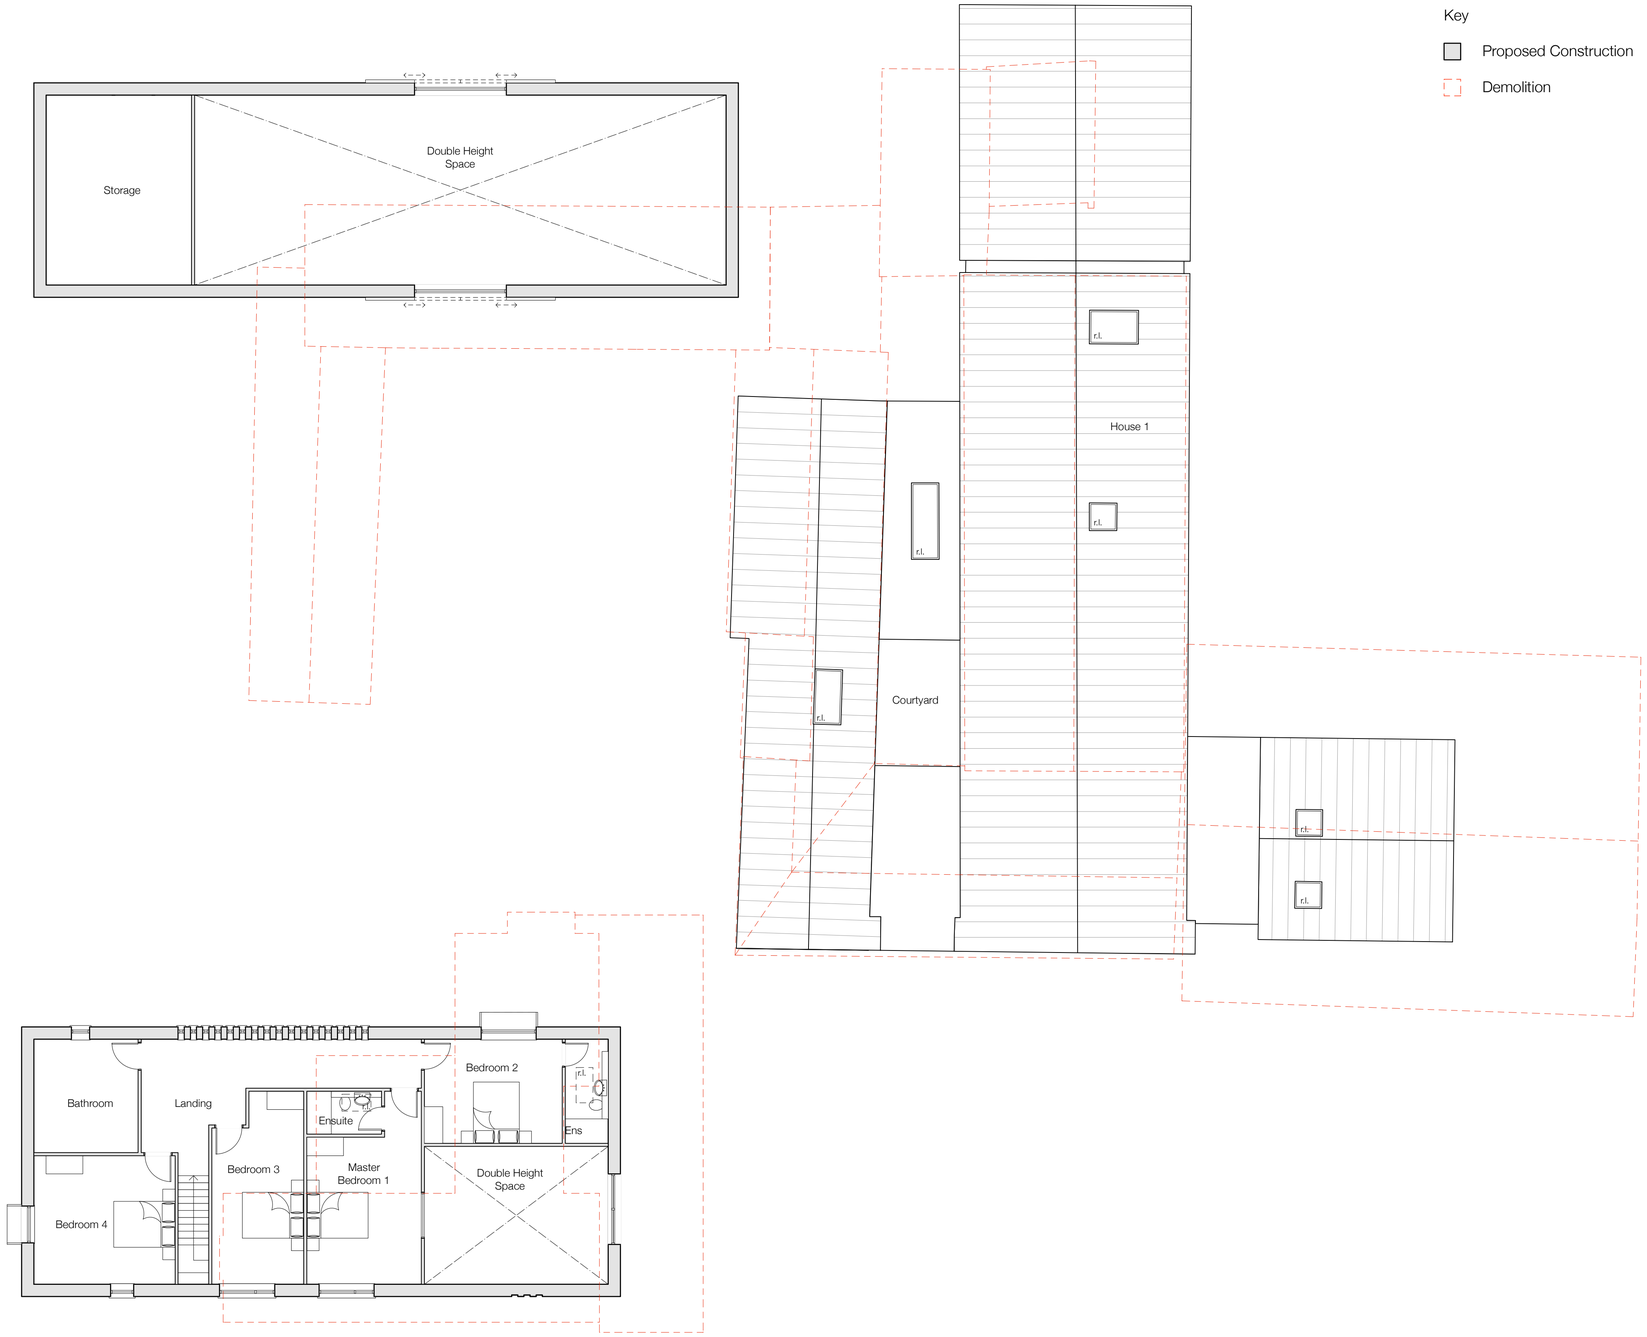

0 1 2 3 4 5 M

Proposed First Floor Plan with demolition shown
1.100

REV.	DATE	DESCRIPTION	BY
A	17/10/23	Minor Amendments	TE

Allan Joyce Architects Ltd
Architects, Landscape & Interior Design
16-20 Bath Street, Nottingham NG1 1DF
T 0115 8418418 E design@ajaltd.co.uk

CLIENT
Roy & Rachael Allum

PROJECT
Sycamore Lodge

DRAWING
Proposed First Floor Plan with demolition shown

PROJECT NUMBER	SCALE @ A1	DATE	BY
3966	1:100	September '23	CS

DRAWING NUMBER	REVISION	STATUS
007	A	Planning

This drawing is copyright and remains the property of Allan Joyce Architects Ltd.
Generally do not scale drawings. All dimensions to be confirmed on site.

Print Size Check
0 10 mm