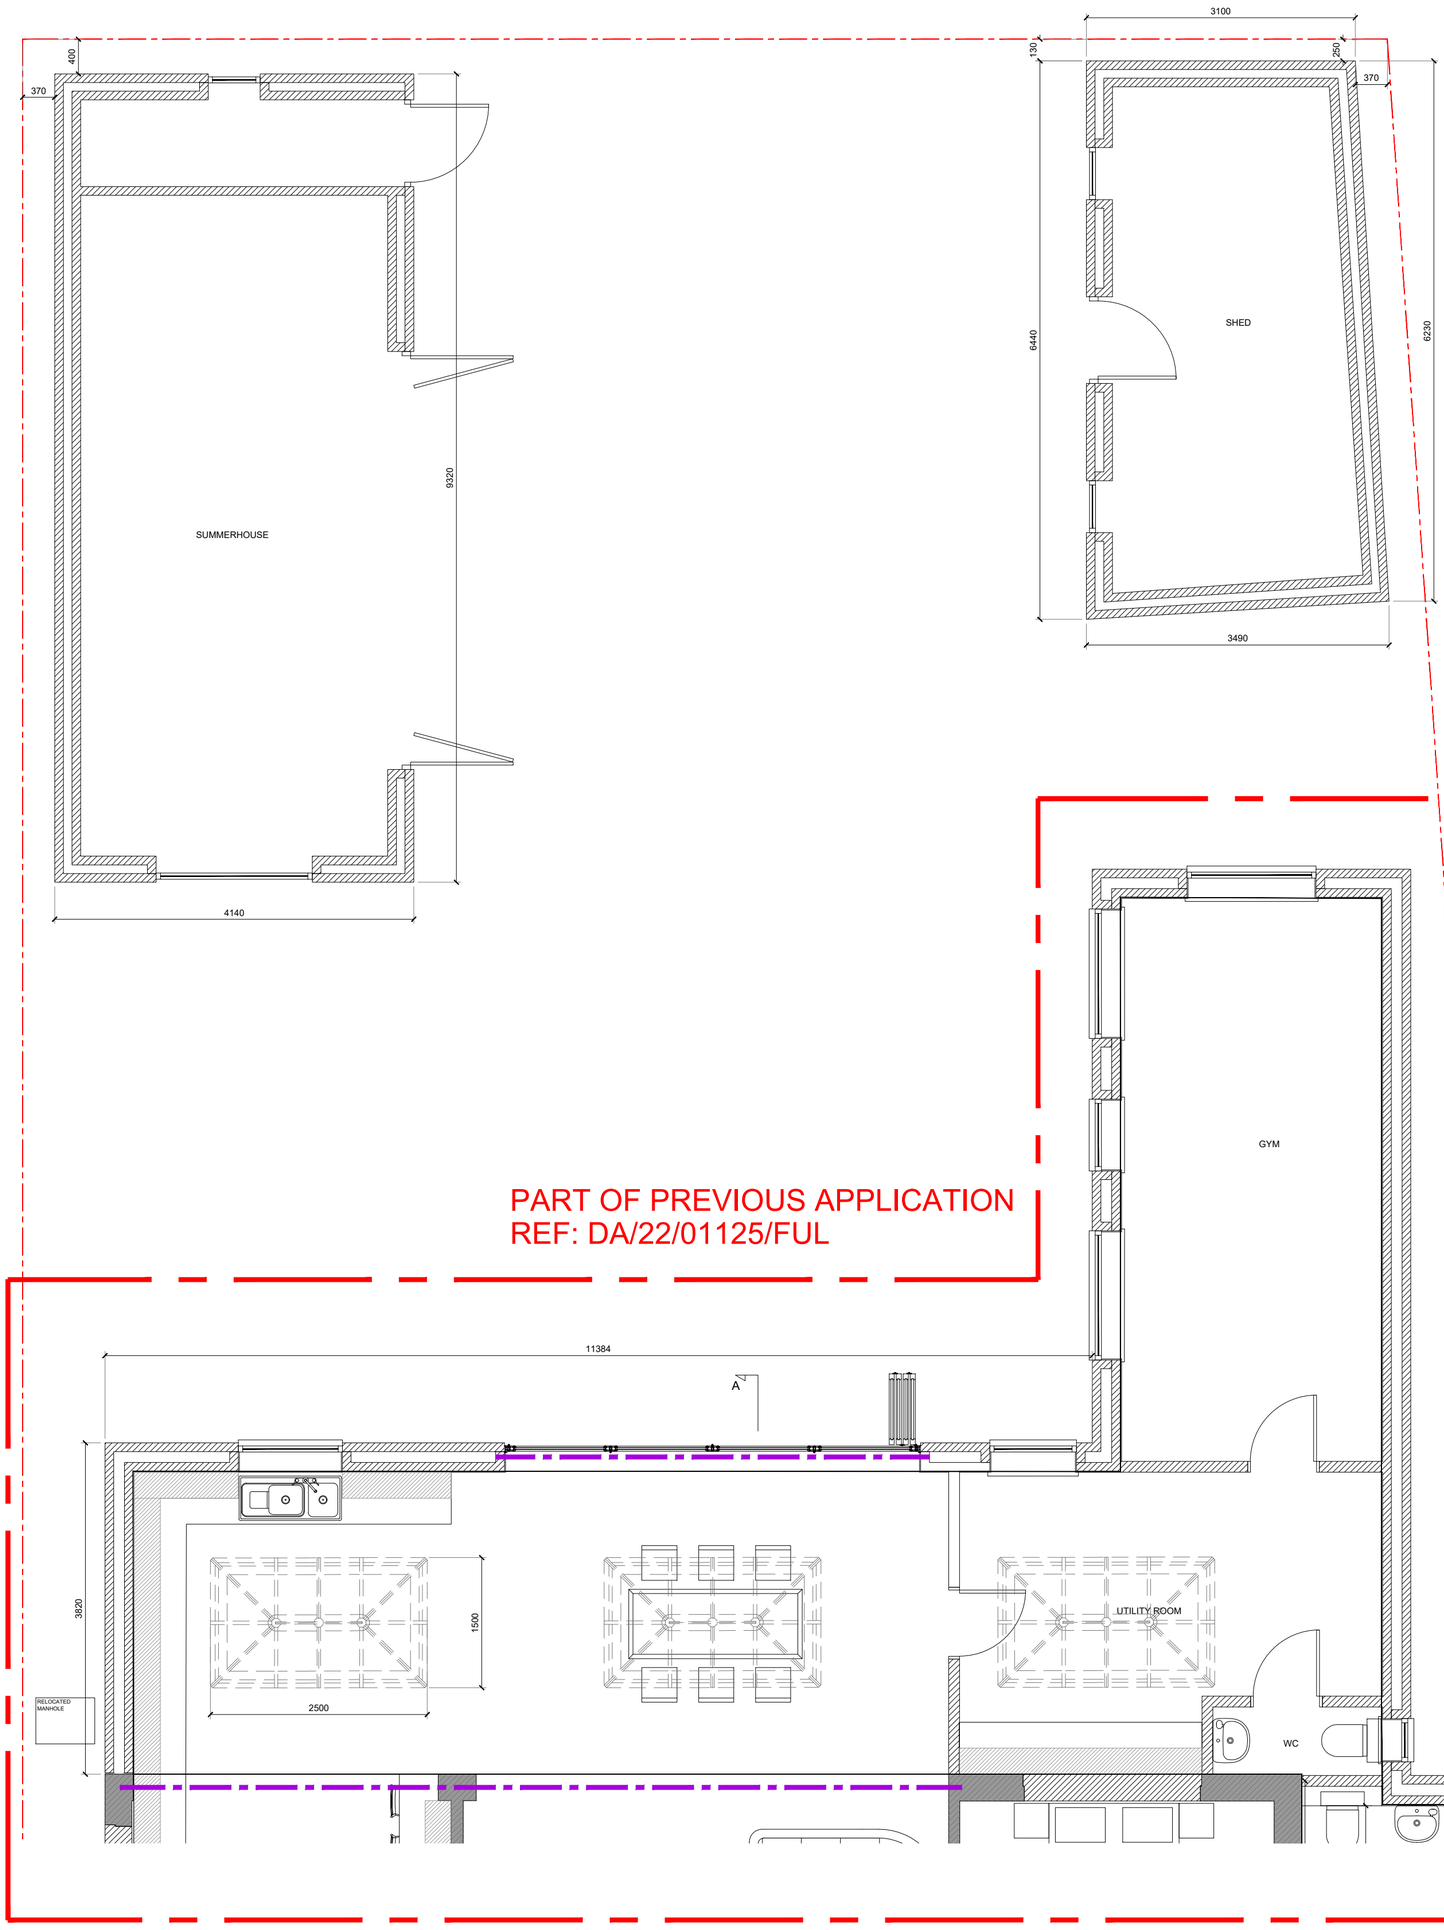

PROPOSED GROUND FLOOR PLAN SHOWING OUTBUILDINGS

SCALE 1:50 @ A1 / 1:100@ A3

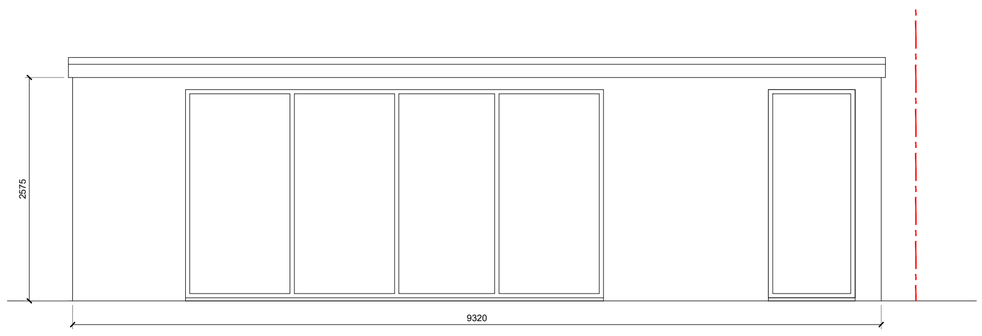

PROPOSED SUMMERHOUSE FRONT ELEVATION

SCALE 1:50 @ A1

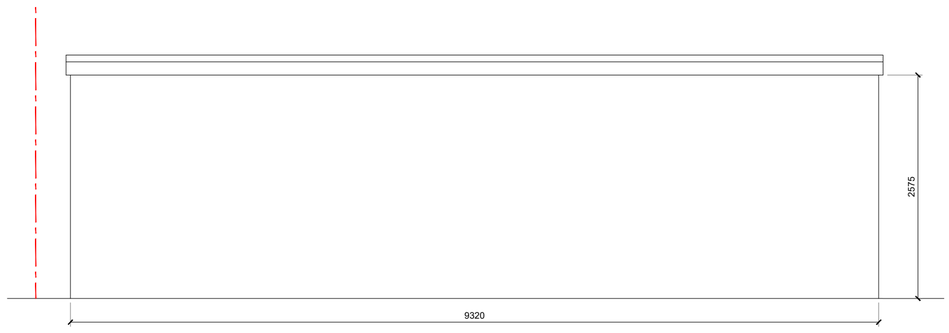

PROPOSED SUMMERHOUSE REAR ELEVATION

SCALE 1:50 @ A1

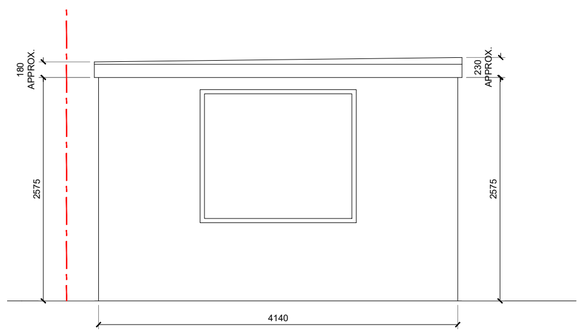

PROPOSED SUMMERHOUSE SIDE ELEVATION (OTHER)

SCALE 1:50 @ A1

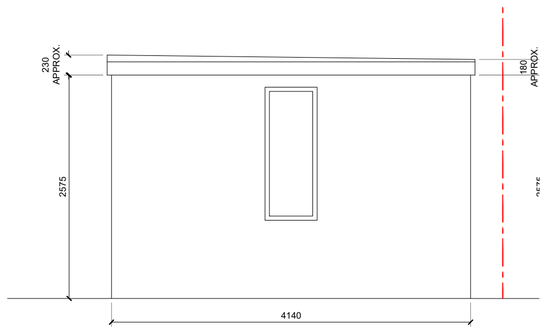

PROPOSED SUMMERHOUSE SIDE ELEVATION

SCALE 1:50 @ A1

Scale 1:50

0 1 2 3 4 5 10 Metres

BLOCK PLAN

SCALE 1:500 @ A0

1:500

10m 0 10m 20m 30m 40m 50m

LOCATION PLAN

SCALE 1:1250 @ A1

1:1250

25m 0 25m 50m 75m 100m 125m

FOR PLANNING

ALL DIMENSIONS MAY VARY ON SITE AND TO BE CHECKED BEFORE COMMENCING WORK.

WORKS PROPOSED IN THESE DRAWINGS ASSUMES DEVELOPER / CLIENT COMPLIANCE WITH RELEVANT HEALTH AND SAFETY (CDM) REGULATIONS AND REQUIREMENTS OF THE PARTY WALL ETC ACT 1996. CDM SERVICES ARE NOT PROVIDED OR OFFERED BY CADARCH LIMITED.

Rev:	Description:	Date:

This drawing is the property of CADARCH LIMITED. Copyright is reserved. The drawing is issued on the condition that it is not copied, reproduced, retained or disclosed to any unauthorised person, either wholly or in part.

CADARCH LIMITED

Company No. 10908643

18 Summerhouse Drive, Bexley, Kent DA5 2HP

Mob: 07719530451
http://www.cadarchlimited.com
Email: cadarch@gmx.co.uk

Client:

MR & MRS. BARRATT

Project:

58 BIRCHWOOD DRIVE
DARTFORD
KENT
DA2 7NF

Drawing Title:

PROPOSED OUTBUILDINGS

Scale:	Date:	Frame Size:
1:50 @ A1 1:100 @ A3	SEPT 2023	A1

Drawing Ref:	Revision:
22BD-02092022-P-005	/