01/11/2023 20:59:37

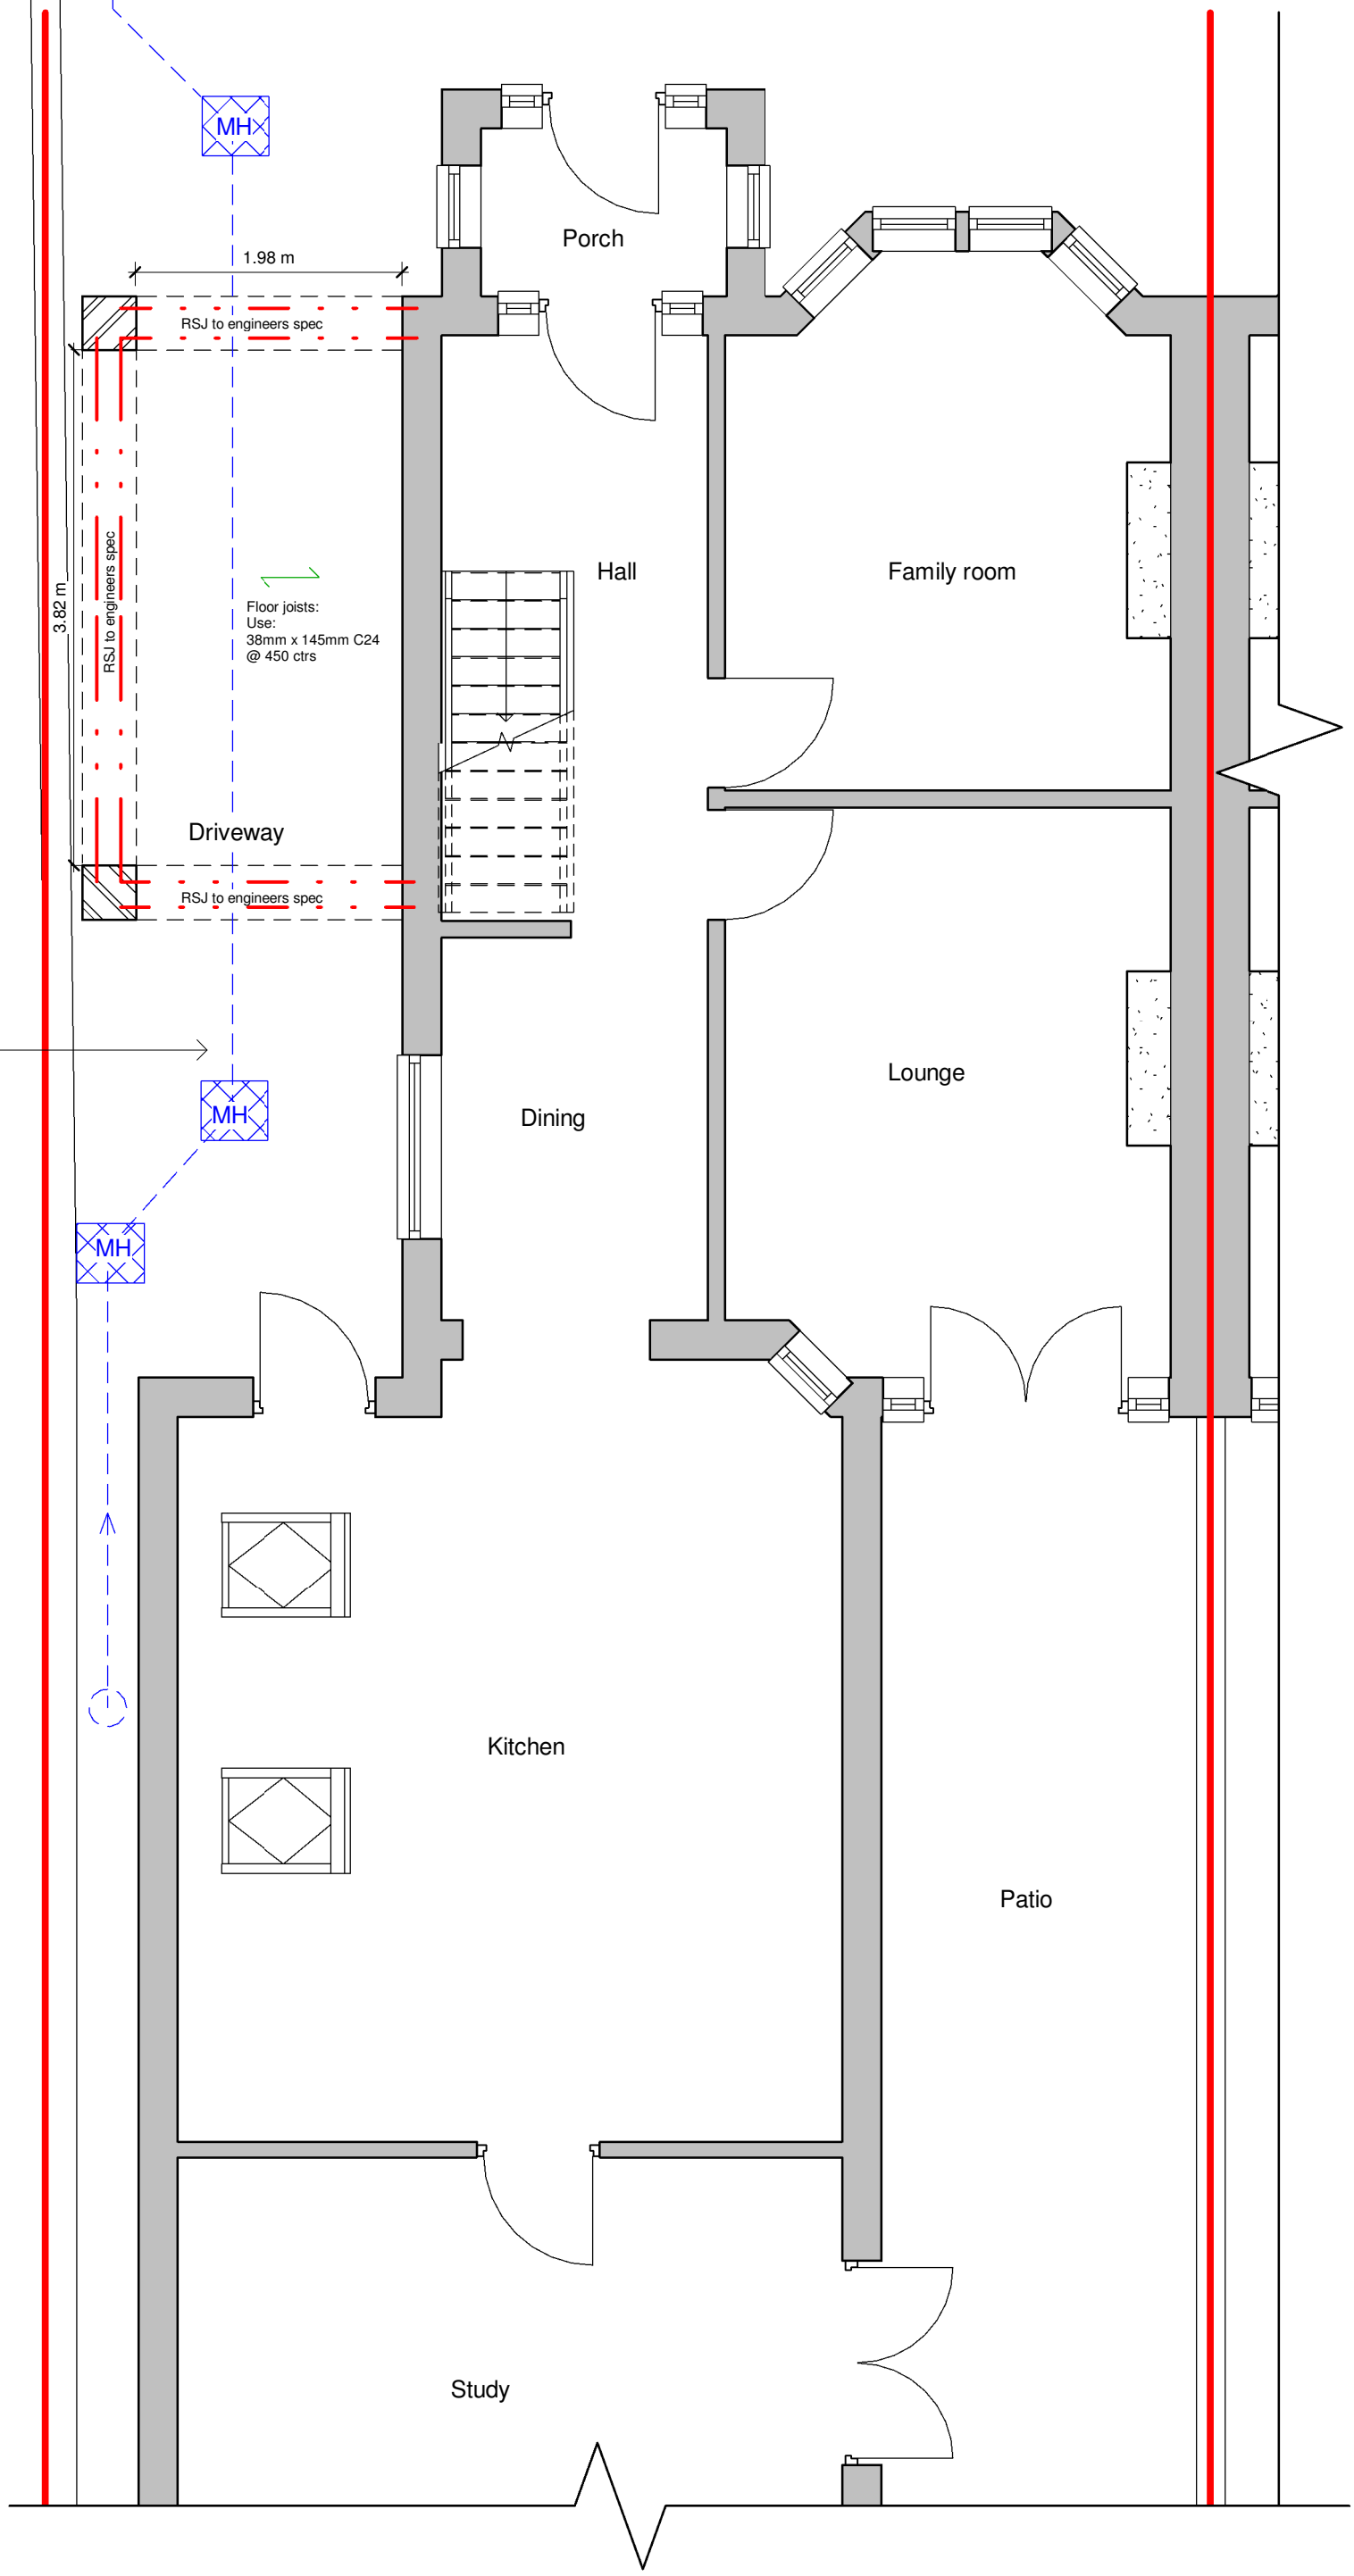

CLIENT
Mr Dinny Patel

Date 10/10/2023
Drawn by Author
Checked by Checker
Project number 10102023
Scale (@ A3) 1 : 50
DRAWING NUMBER A308
REV

PROJECT
42 Virgil St, Cardiff

SHEET
Proposed GF

CCS SOLUTIONS
www.ccs-solutions.co.uk

STATUS
SUITABILITY DESCRIPTION
PURPOSE OF ISSUE
CODE

No.	Description	Date