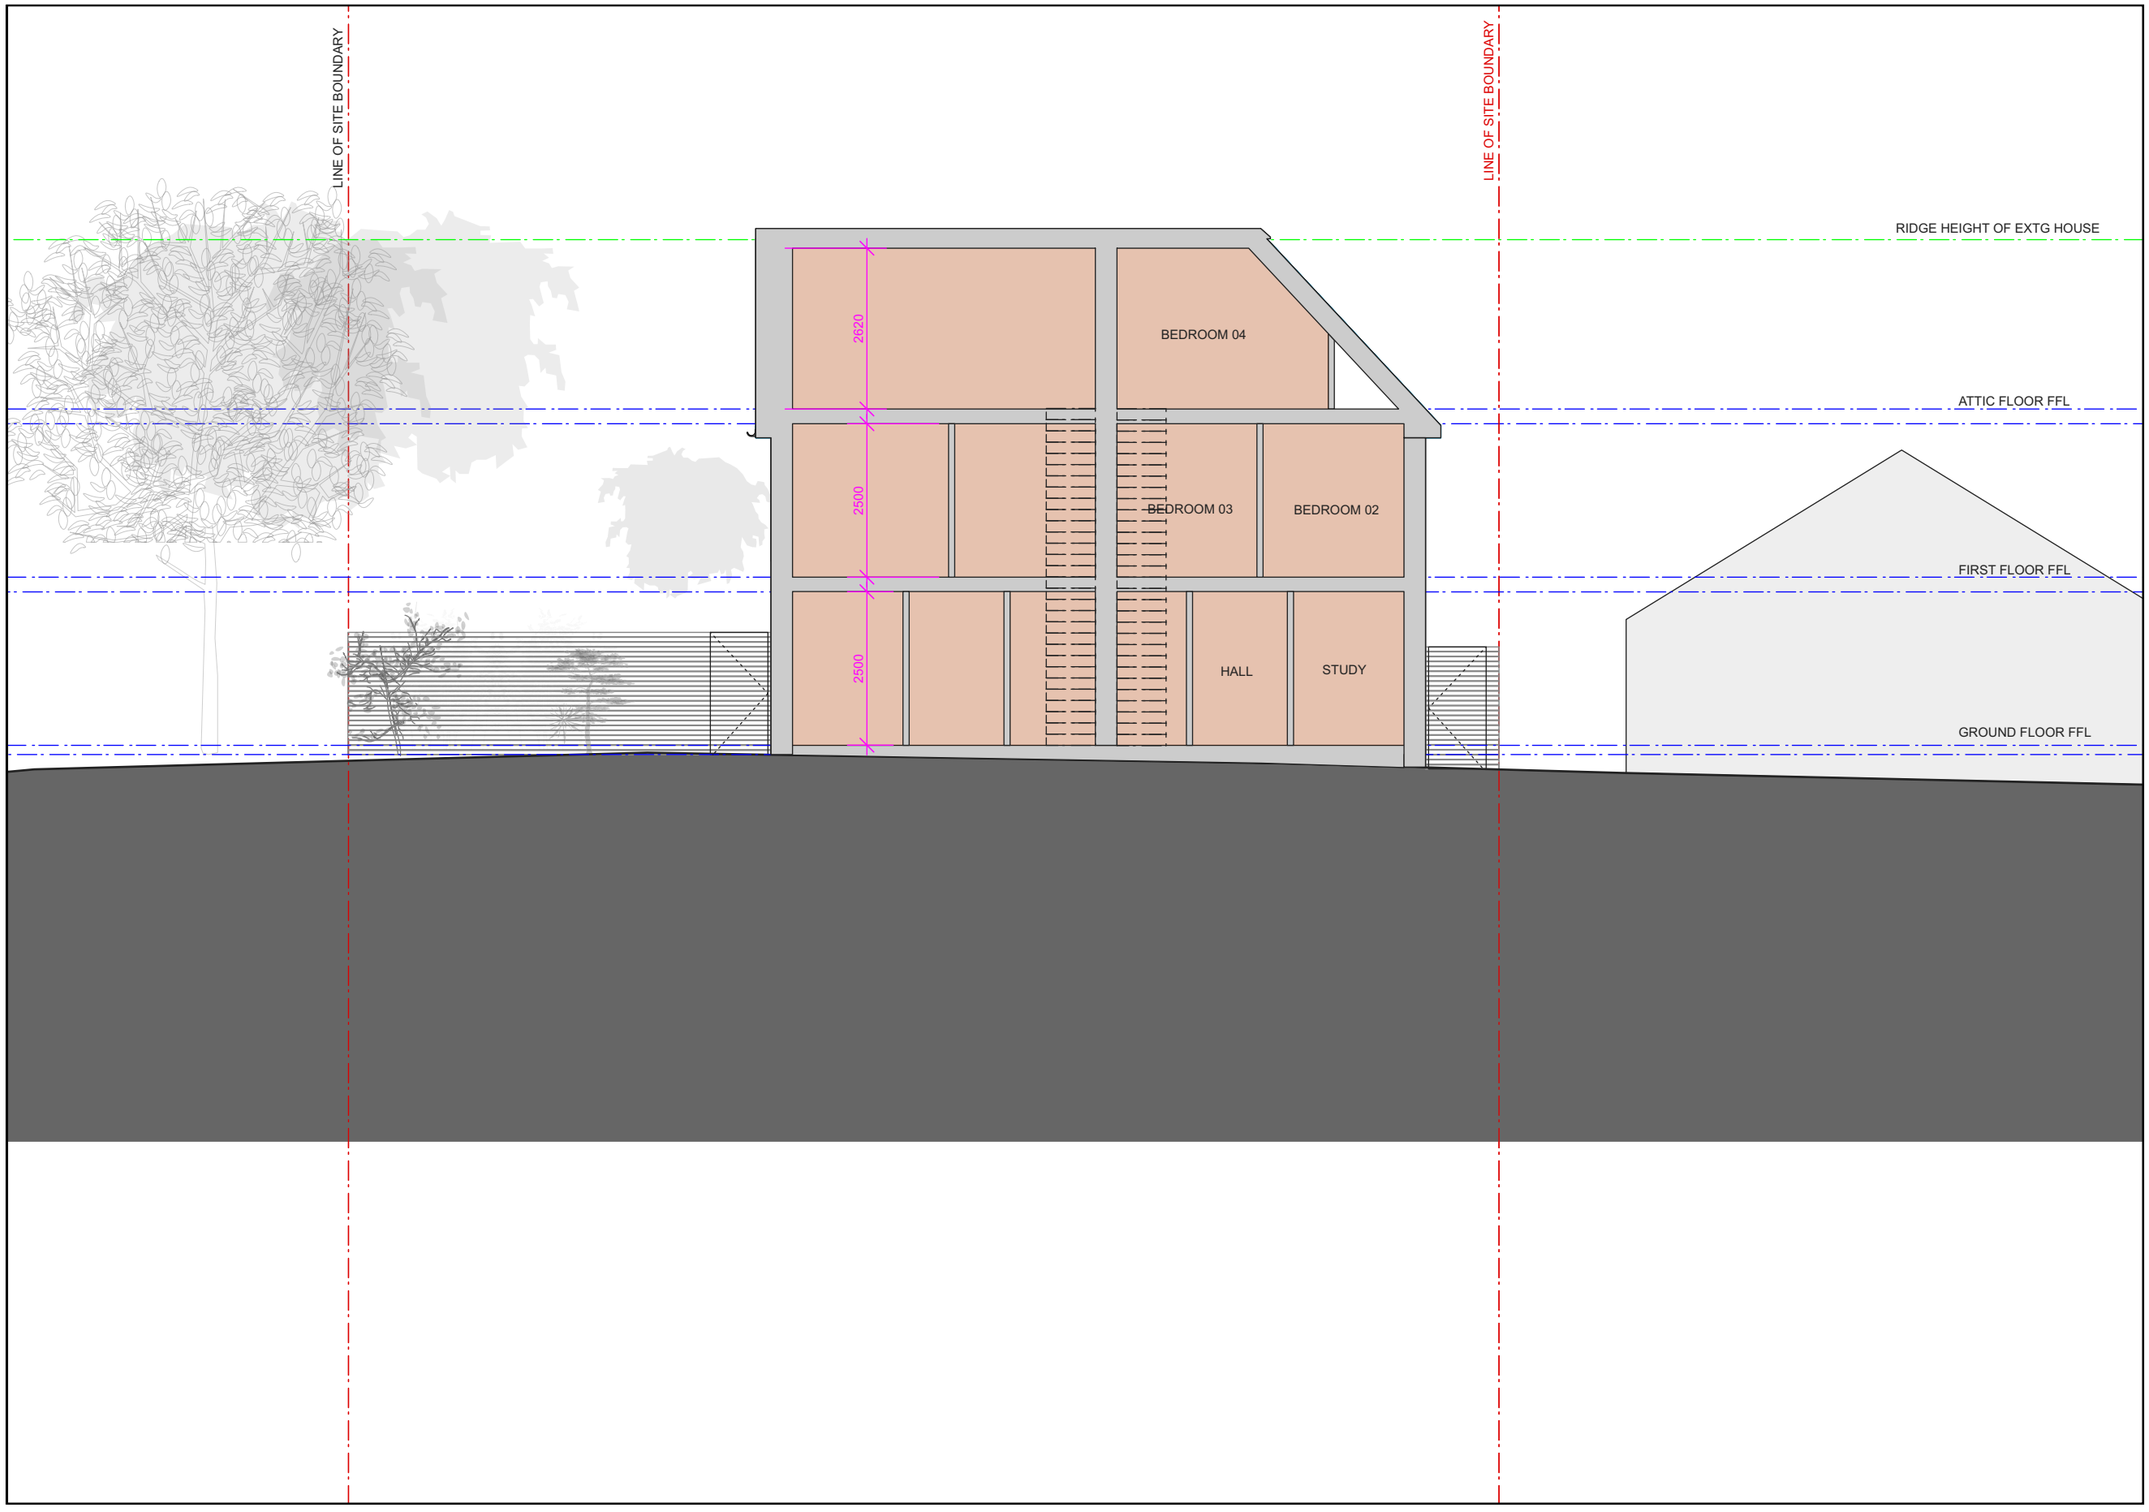

REV	DATE	AMENDMENTS
A	09-OCT-2023	PLANNING

0 1 2 3 4 5 6 7 8 9 10

METRES

S GRAHAM ARCHITECTS

S GRAHAM ARCHITECTS LTD
69 WILLOW LANE
LANCASTER
LA1 5PR

01524 383 160

mail@sgrahamarchitects.co.uk

PROJECT : 125 ELAINE AVENUE
ROCHESTER, KENT ME2 2YP

SCALE : 1:100 @ A3

STATUS : PLANNING

DRAWING TITLE : PROPOSED
SECTION AA

DRAWING NO : 2332 - 180 A

©