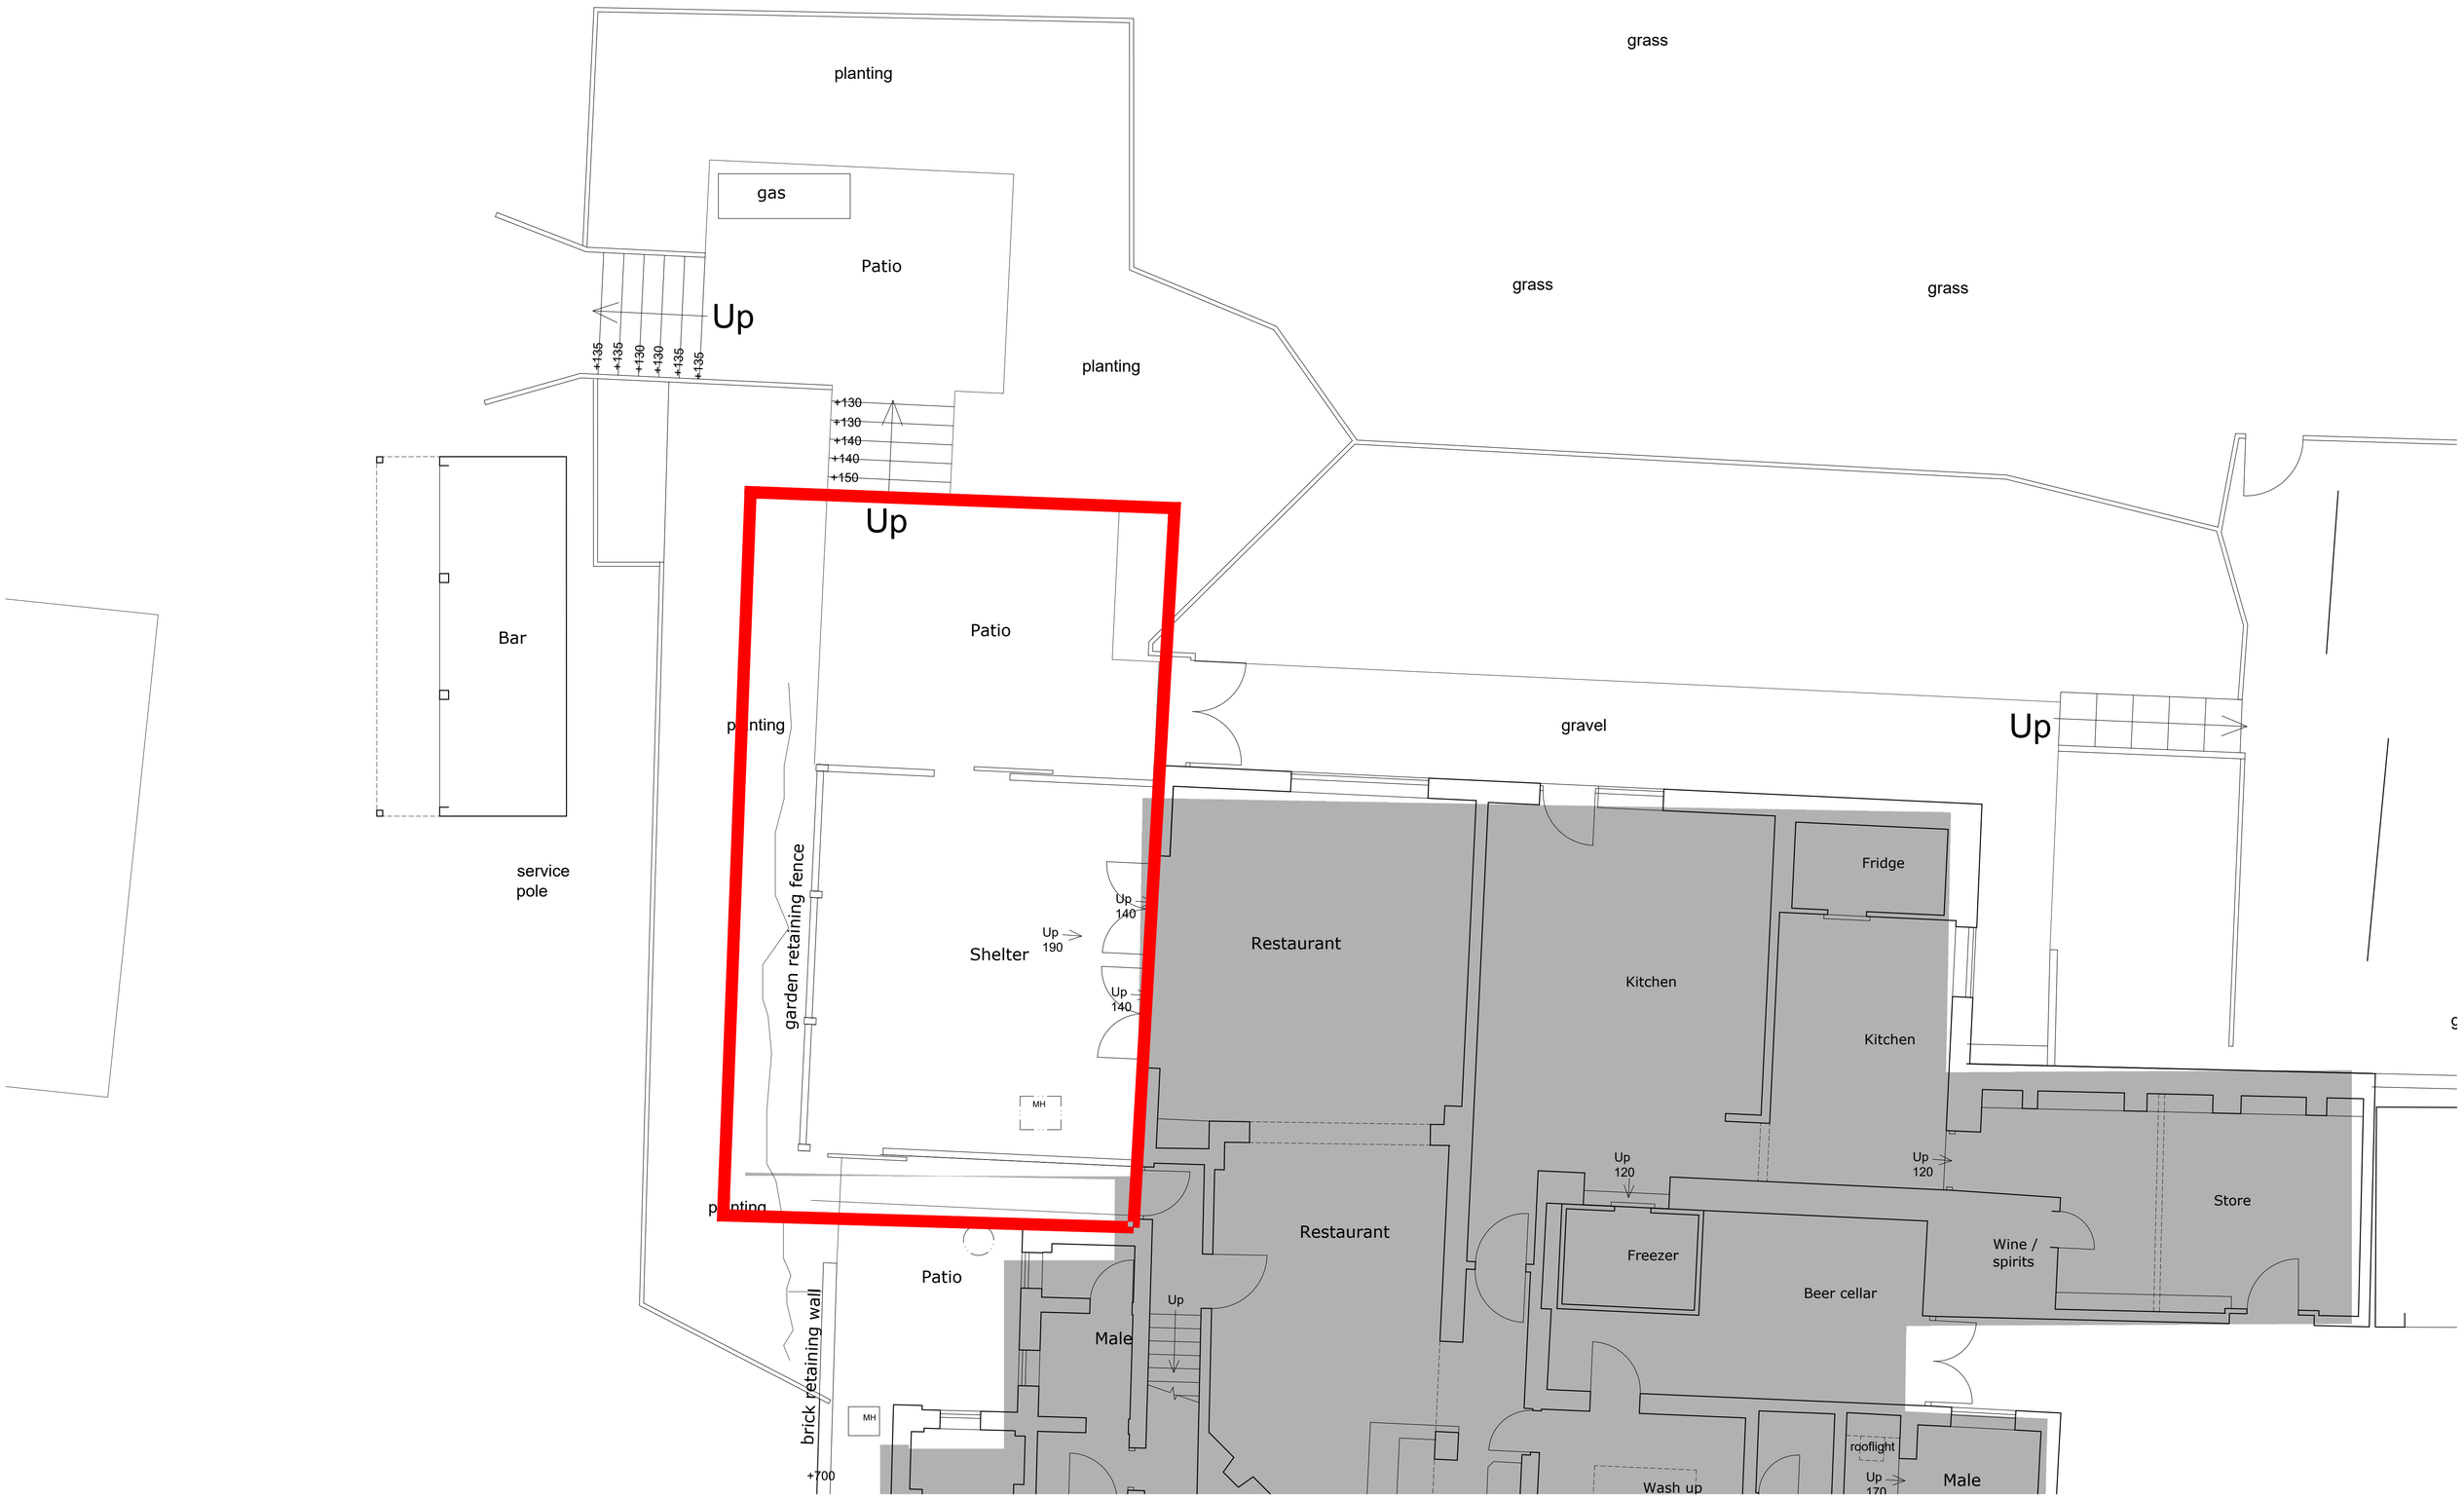

(d.m.p.)

designmanagement**partnership**
No. 2 Centre Court, Pontypridd. CF37 5YR
+44(0)29 2064 4829
mail@designmanagementpartnership.com

Notes

10m @ 1:100
5m @ 1:50

1200

Rev	Date	Revision note	Initls
A	07.11.23	Scale bar added -	RD

Rev	Date	Revision note	Initls

Figured dimensions to be used in preference to scaled sizes

All dimensions to be checked by the contractor before commencing work and any discrepancies reported to the Architect

Drawings to be read in conjunction with Structural Engineers and other consultants drawings.

This drawing is the property of **design**management**partnership**.

Copyright is reserved by them and the drawing is issued on the condition that it is not copied, reproduced, retained or disclosed to any unauthorised person either wholly or in part without the consent of **design**management**partnership.**

Scale @ A1	Drawn	Check	Date	Status	Job no	Rev
1:50	RD	-	07.11.23	Planning	23.026	

Title
Existing Plan
-
-
-

Client
Blue Ball Inn
Exeter
for
St Austell Brewery

Drawing number
010