© COPYRIGHT
ALL DIMENSIONS TO BE CHECKED ON SITE. DO NOT SCALE OFF DRAWING. ANY DISCREPANCIES TO BE REPORTED.

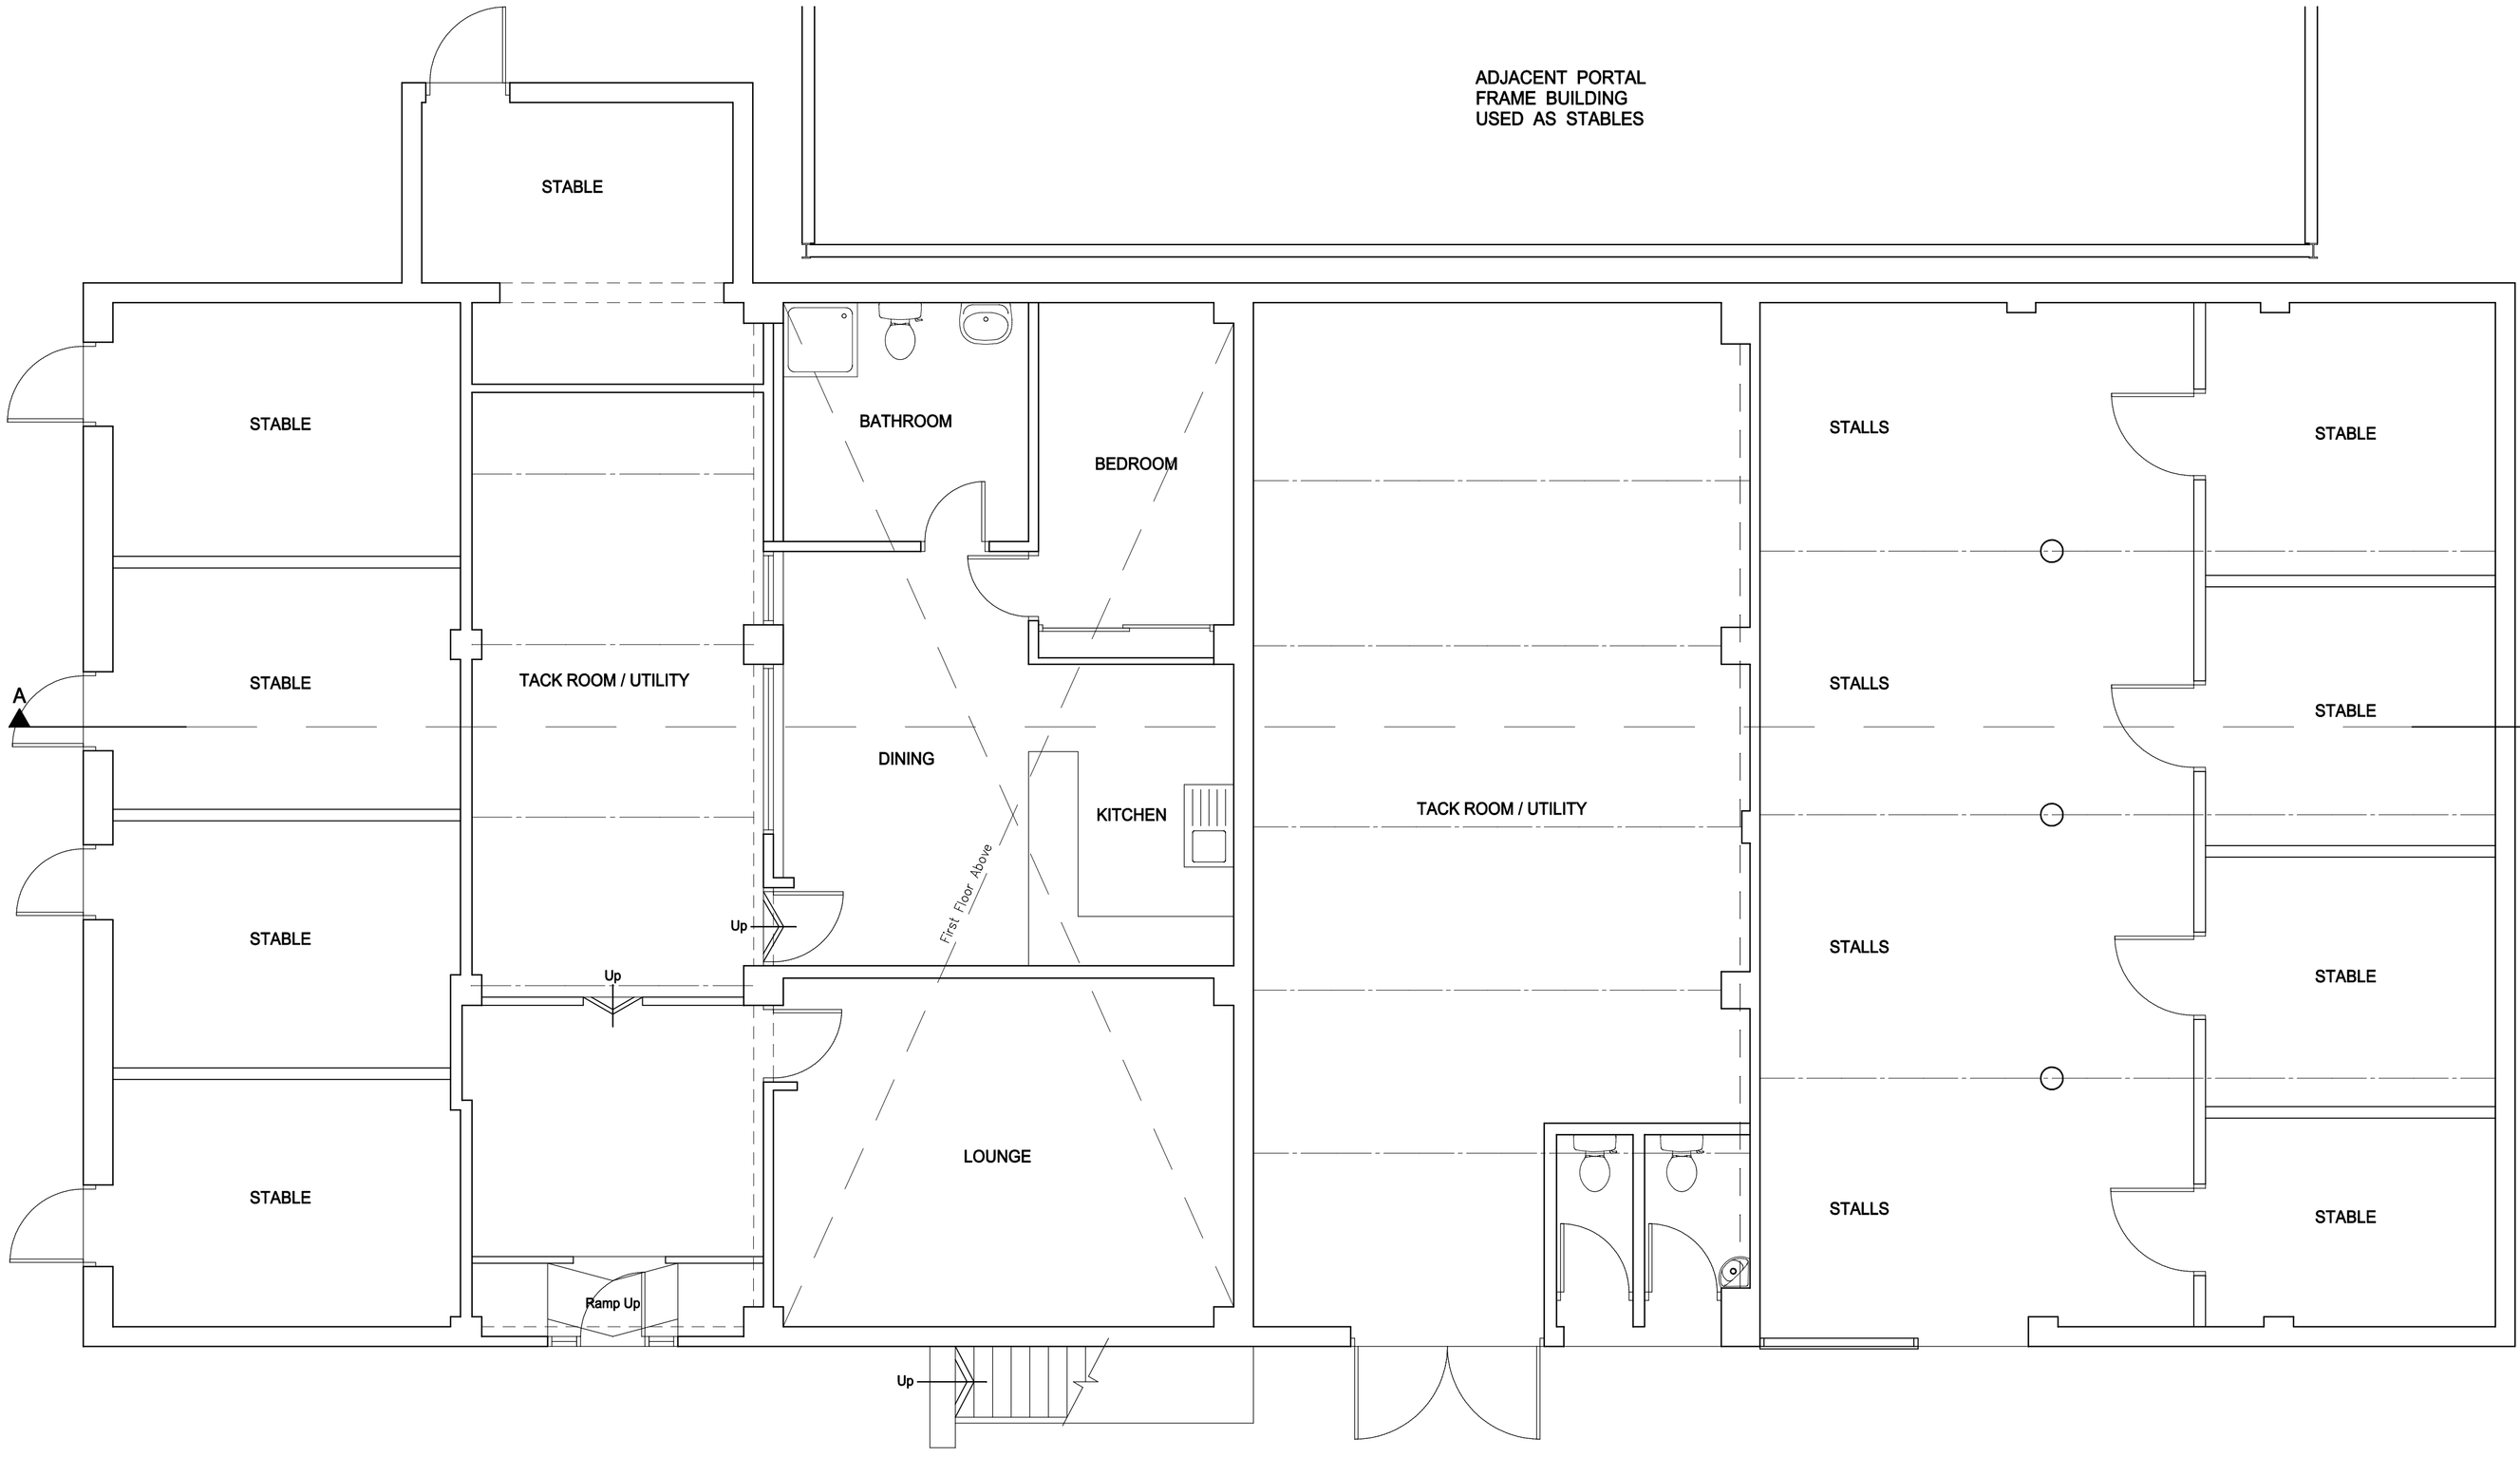

EXISTING GROUND FLOOR PLAN

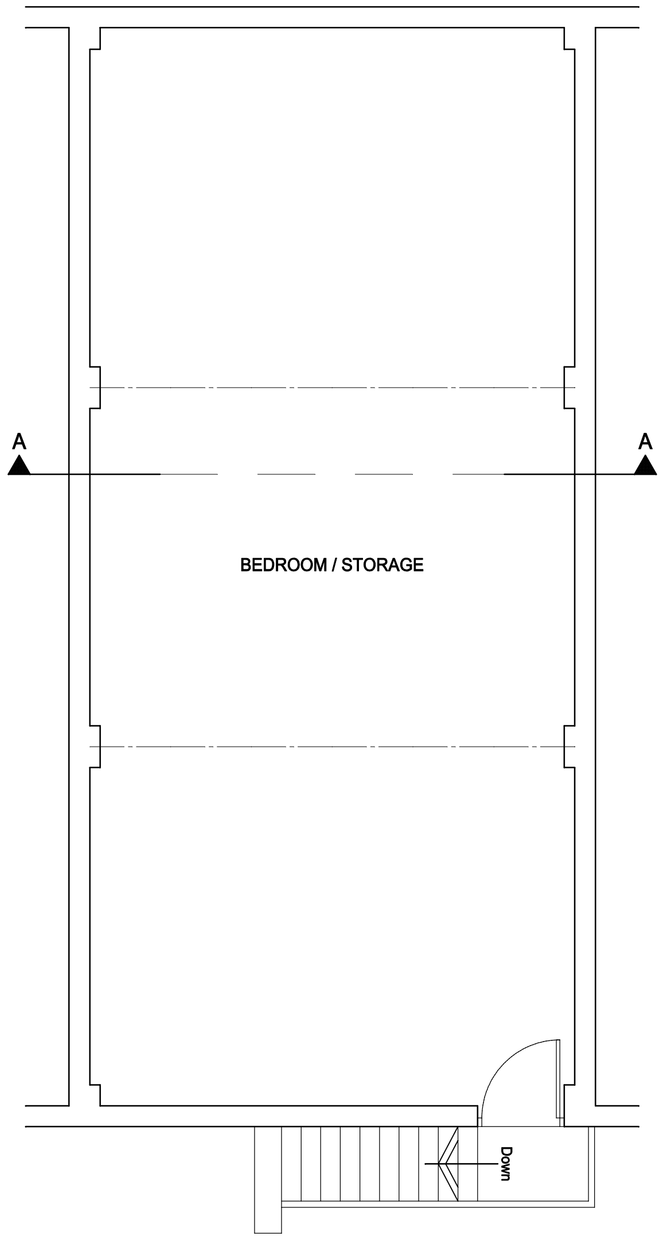

EXISTING FIRST FLOOR PLAN

Rev. A		
Rev	Date	Note

Gordon Thornton
Architectural Services
Garton House
14 Maythorne Drive
South Hetton
Co. Durham
DH6 2SF
Tel: 0191 5263338
Mob: 07947 311756

Project
PROPOSED DEVELOPMENT AT
SNIPPERSGATE FARM
WHITEGATES EQUESTRIAN CENTRE
SOUTH HETTON

Title
EXISTING FLOOR PLANS

Date	Scale
Sept. 2006	1 : 50 @ A1 1 : 100 @ A3

Drawn	Contract No./ Drg No.
G.T.	A 104 / 3

0 1 2 3 4 5m