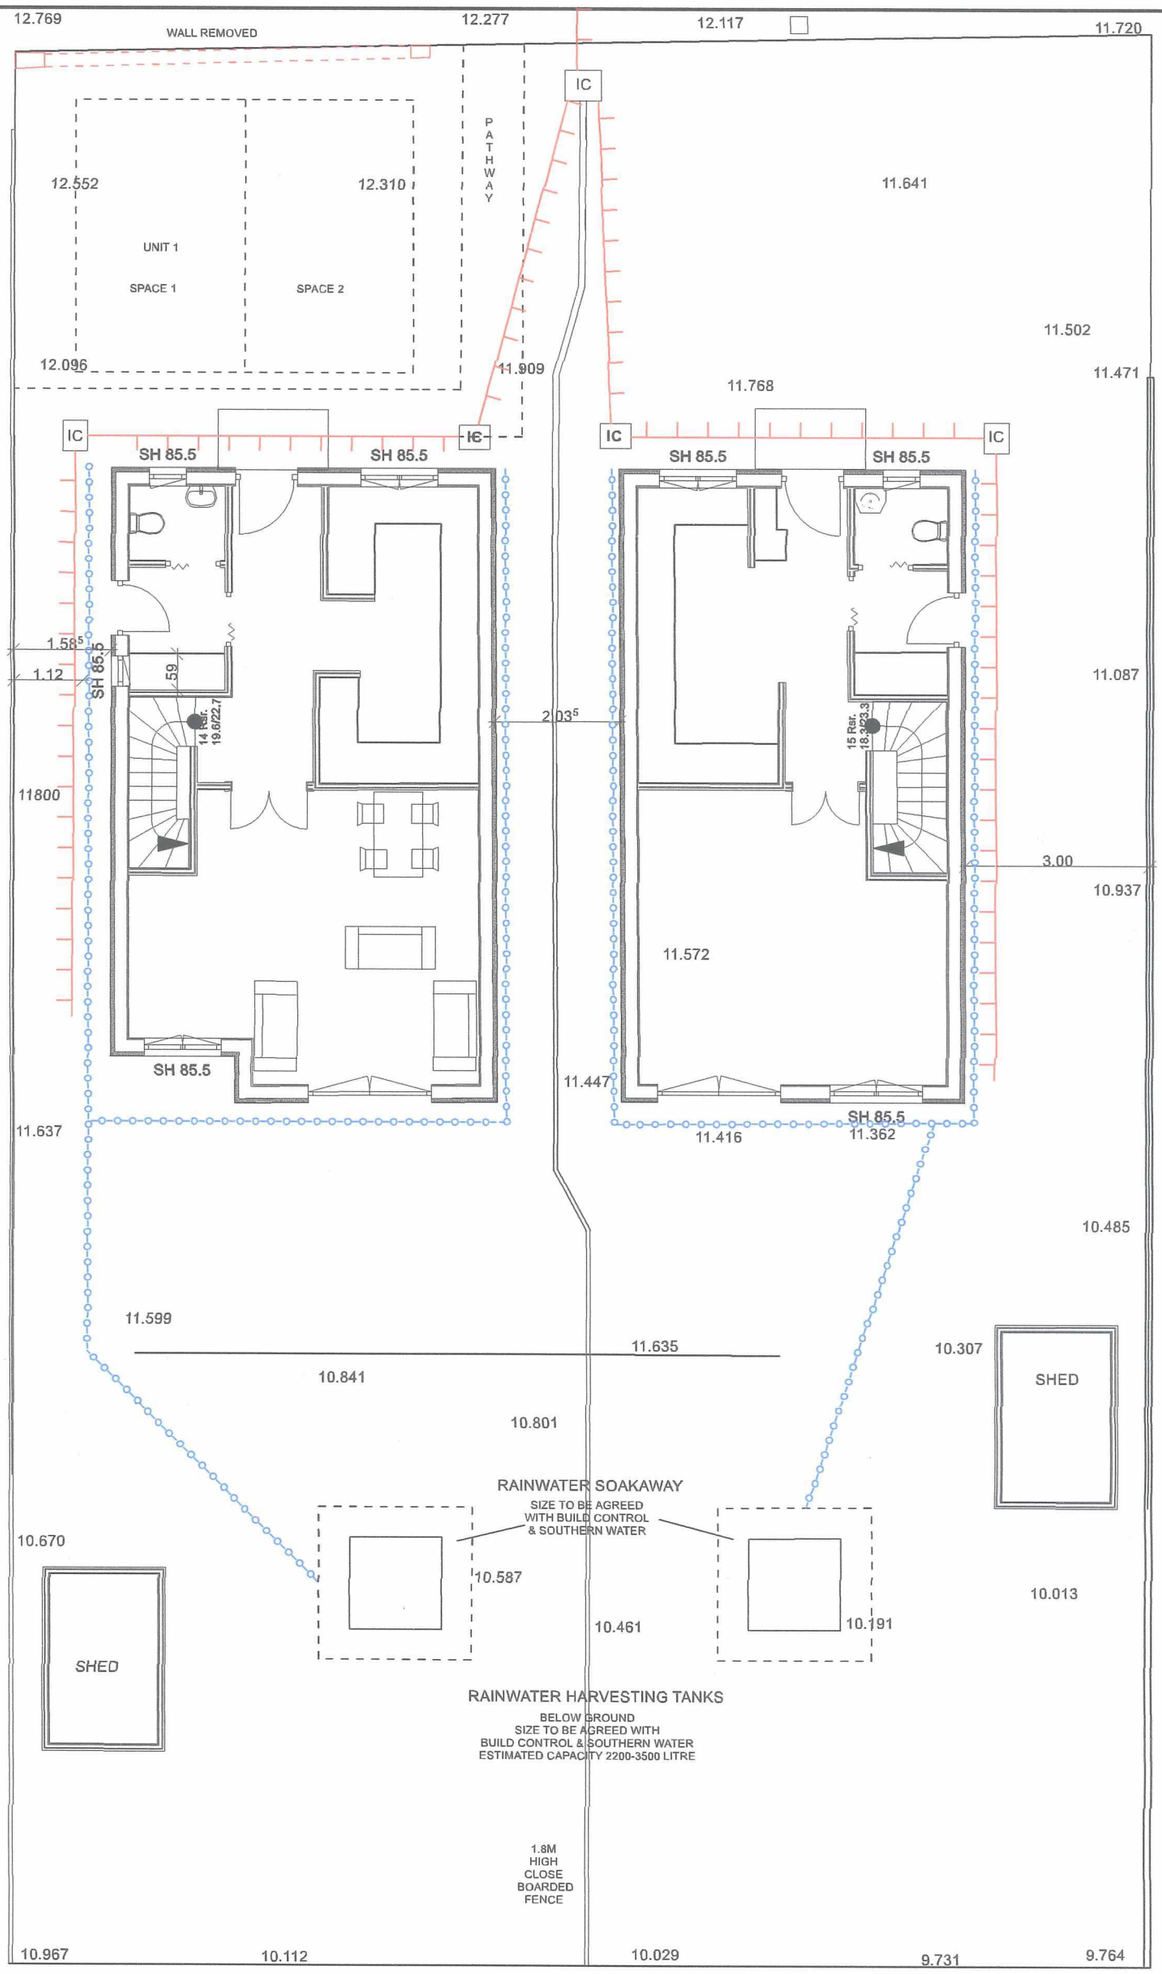

RAINWATER PIPE

SOIL PIPE

IC = INSPECTION CHAMBER

0 1 2 3 4 5
METRES (1: 100)

PROJECT TITLE: DEMOLITION OF BUNGALOW TO CREATE 2 NEW DWELLINGS	**DRAWING TITLE:** PROPOSED DRAINAGE & FOUL SEWER
	CLIENT P & P DALE LTD
	SITE ADDRESS CRESSIDA, RED ROAD WOOTTON BRIDGE ISLE OF WIGHT PO334PQ
	SCALE 1:100 — **DRAWING NO.** PO/004
	DATE CREATED 06/10/2023
	A3

AGENT: P. DALE
CONTACT: peterdale64@aol.co.uk
MOBILE: 07746 968 755