Metres 0 1 2 3 5 10 15 20 25 30

VISUAL SCALE (Metric) 1-500

Metres 0 5 10 15 20 25 30 35 40 45 50 55 60 65 70 75 80 85 90 95

VISUAL SCALE (Metric) 1-1250

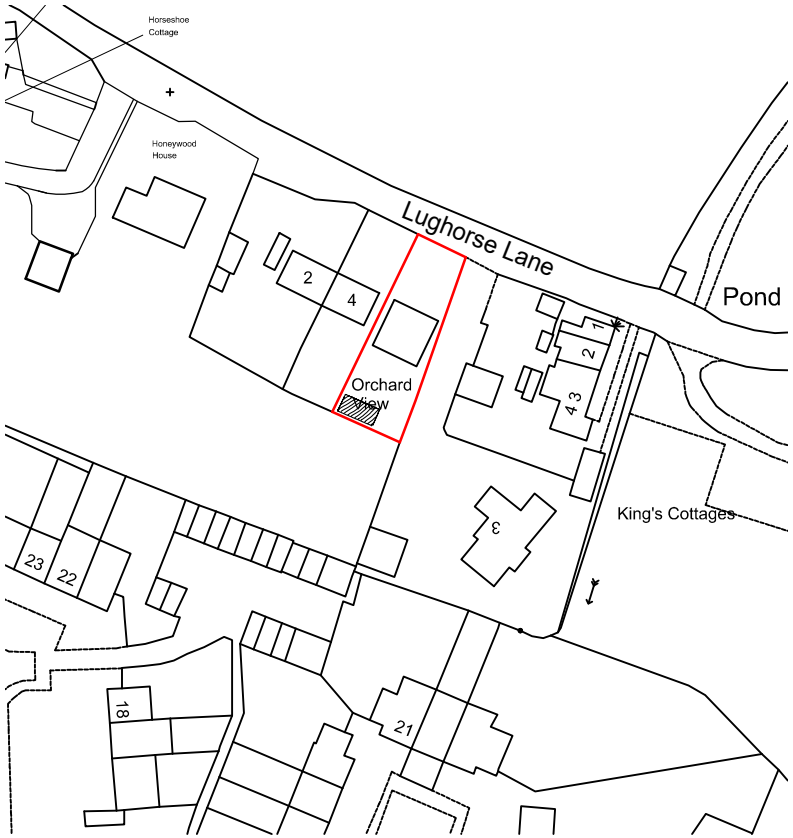

SITE LOCATION PLAN - Scale 1:1250

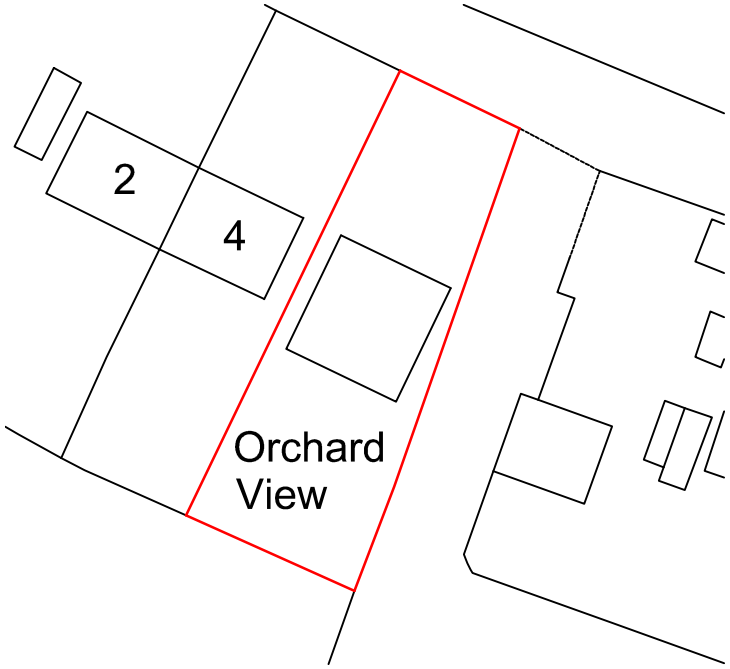

SITE BLOCK PLAN as existing - Scale 1:500

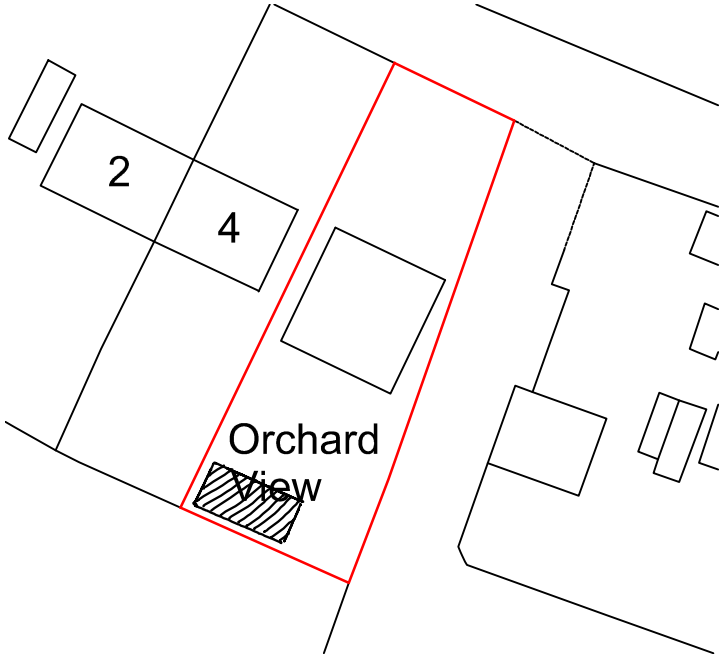

SITE BLOCK PLAN as proposed - Scale 1:500

Notes

Rev.	Amendment	Date

Drawing Title
SITE LOCATION, EXISTING & PROPOSED BLOCK PLANS

Project
PROPOSED GARDEN ROOM AT
ORCHARD VIEW
LUGHORSE LANE
YALDING
ME18 6EQ

Client Mr J & Mrs E O`BRIEN

Scale AS NOTED @ A4 Date 24-10-2023

Drawing Number PLLB01 Rev –