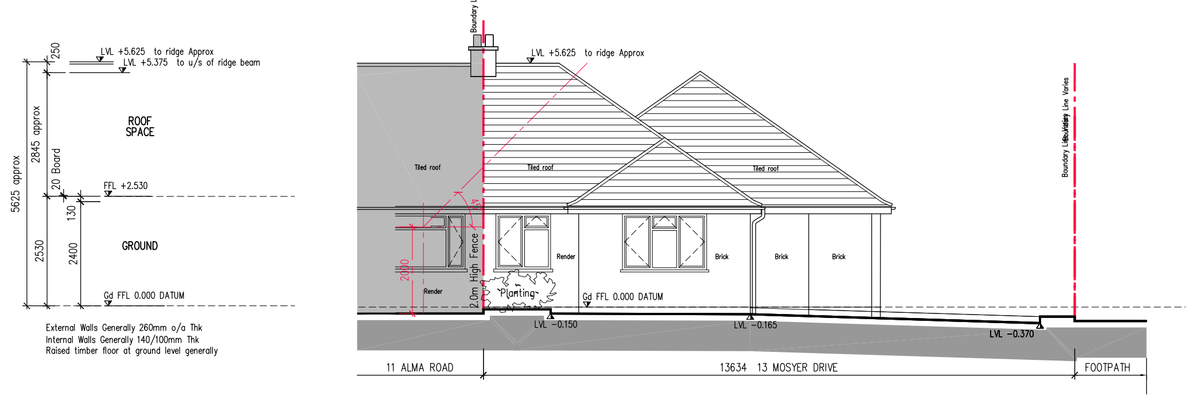

PROPOSED NORTH ELEVATION
@ 1:100

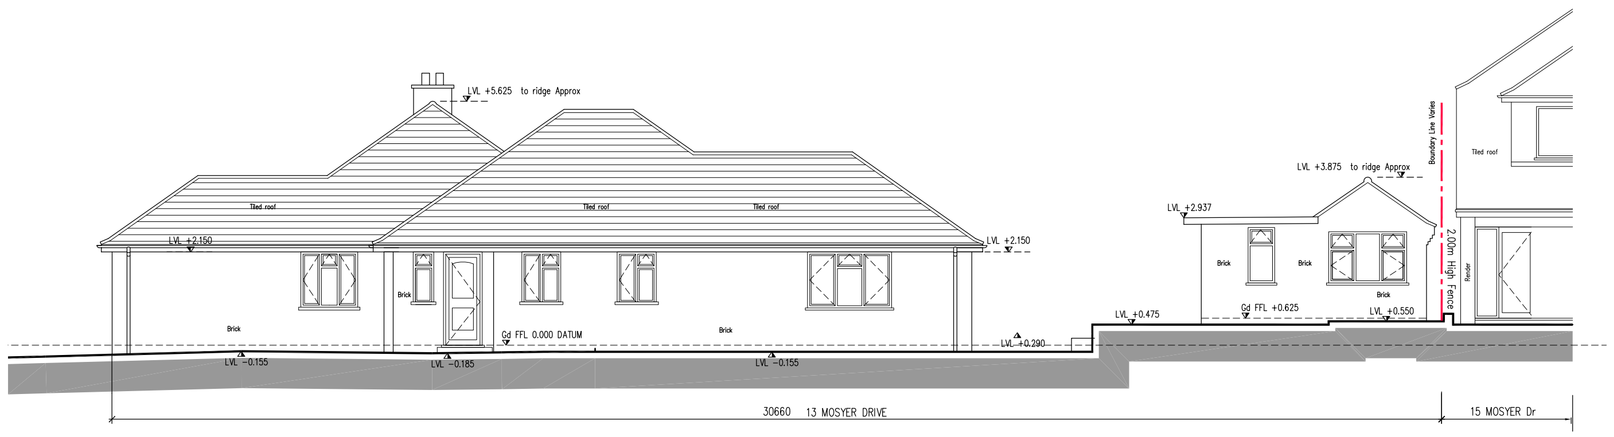

PROPOSED WEST ELEVATION
@ 1:100

0 1 2 3 4 5 10m

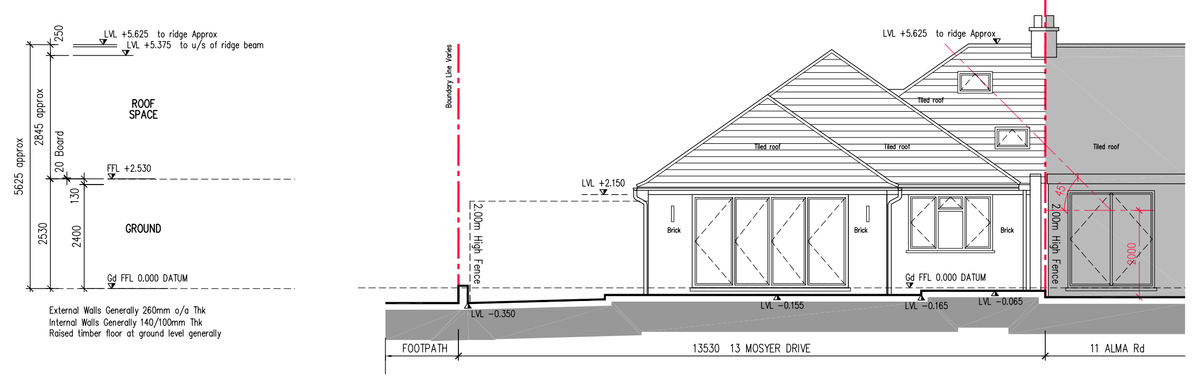

PROPOSED SOUTH ELEVATION
@ 1:100

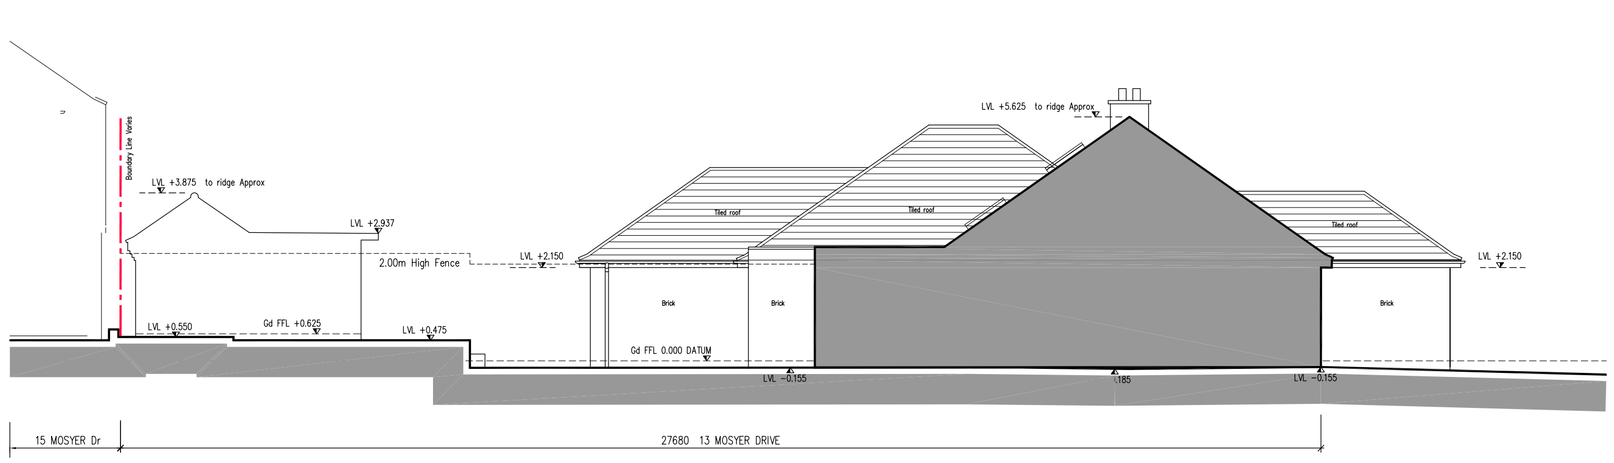

PROPOSED EAST ELEVATION
@ 1:100

APPROVED APPLICATION
DC/23/01240/FULL6
31/05/23

NOTES

Do not scale this drawing.

All dimensions and levels to be checked by contractor on site prior to commencement of works.

location

KEY

- BOUNDARY LINE SITE AREA = 485.18 m²
- EXISTING AREA
- PROPOSED GROSS EXTERNAL AREA OF EXTENSION = 64.62 m²
- OUTLINE OF EXISTING BUIDING

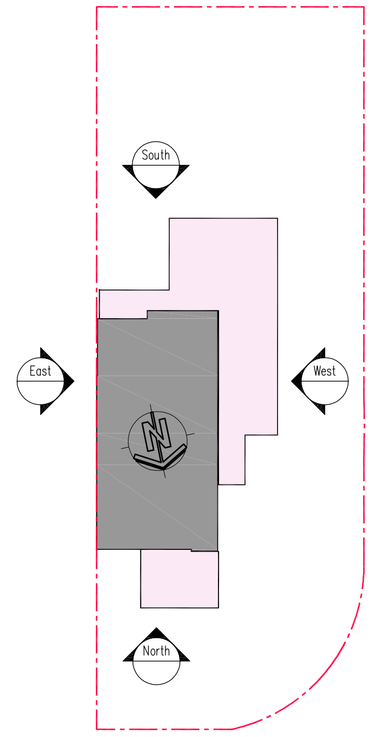

Elevation / Section Key

ISSUED FOR:
PLANNING

Rev	Date	By	Chk	Comment

spa architects llp
architecture, design, planning

© Copyright spa architects 2023
All rights reserved

2 Greencourt Road, Petts Wood, Kent, BR5 1QW
Tel: 01689821390 Mobile: 07923086290
Email: architectspa@aol.com

Client
Mr Gary Marshall

Project Title
No.13 Mosyer Drive
Orpington, BR5 4PN

Drawing Title
Proposed Elevations

Drawn by:	Scale:	Date:
CAD	1:100 @A1	09:03:2023
Designed by:	Checked by:	Approved by:
SP	AP	SP

Drawing No. 20230003 P013 | Rev.

FILENAME: X:\SPA\20230003 13 Mosyer Drive\Issued Documents\02 - Planning Issue\2023-03-20 Planning Issue\20230003 - Proposed Plans.dwg
DATE PLOTTED: 24/07/2023 10:17 PM BY: ##########