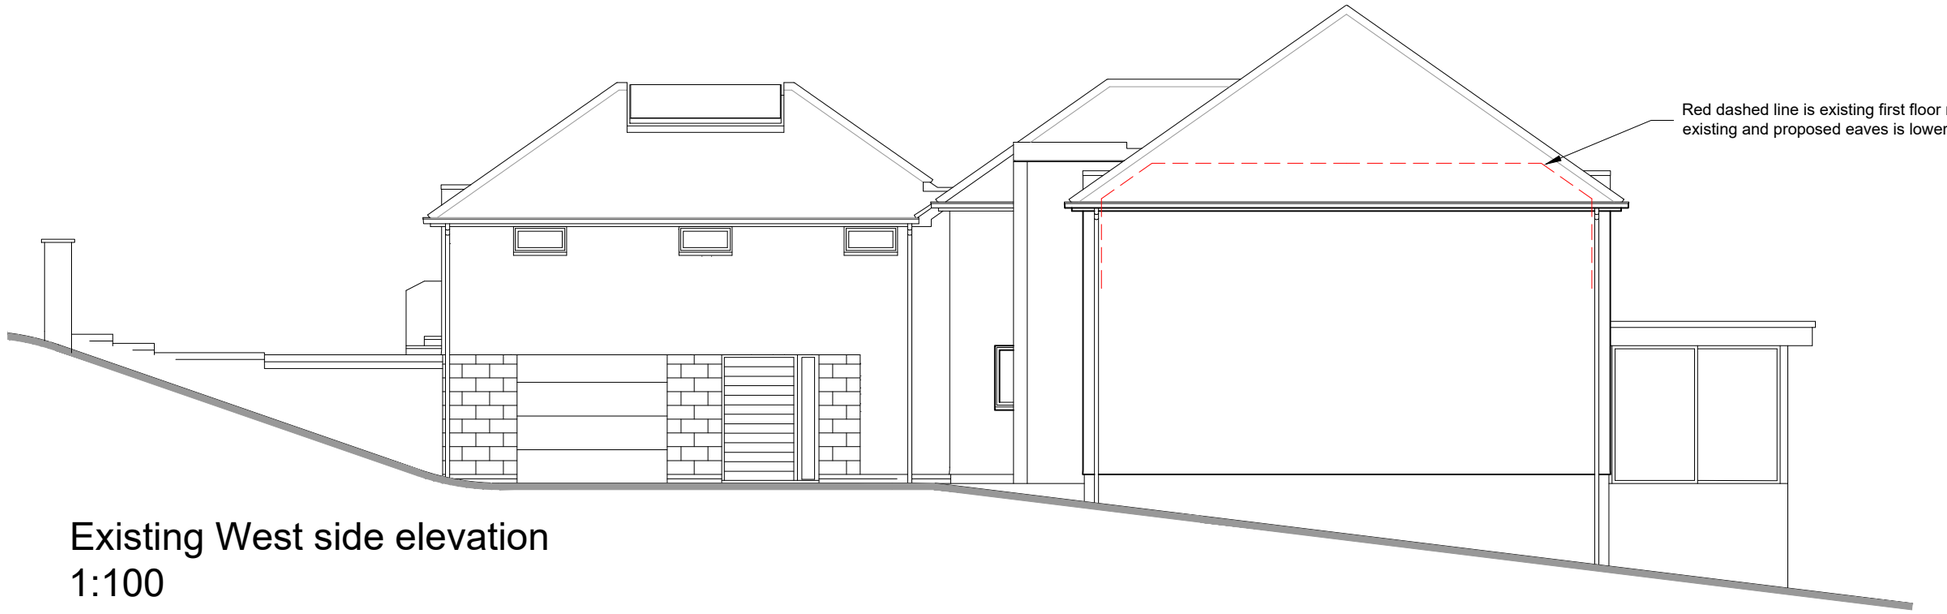

Existing West side elevation
1:100

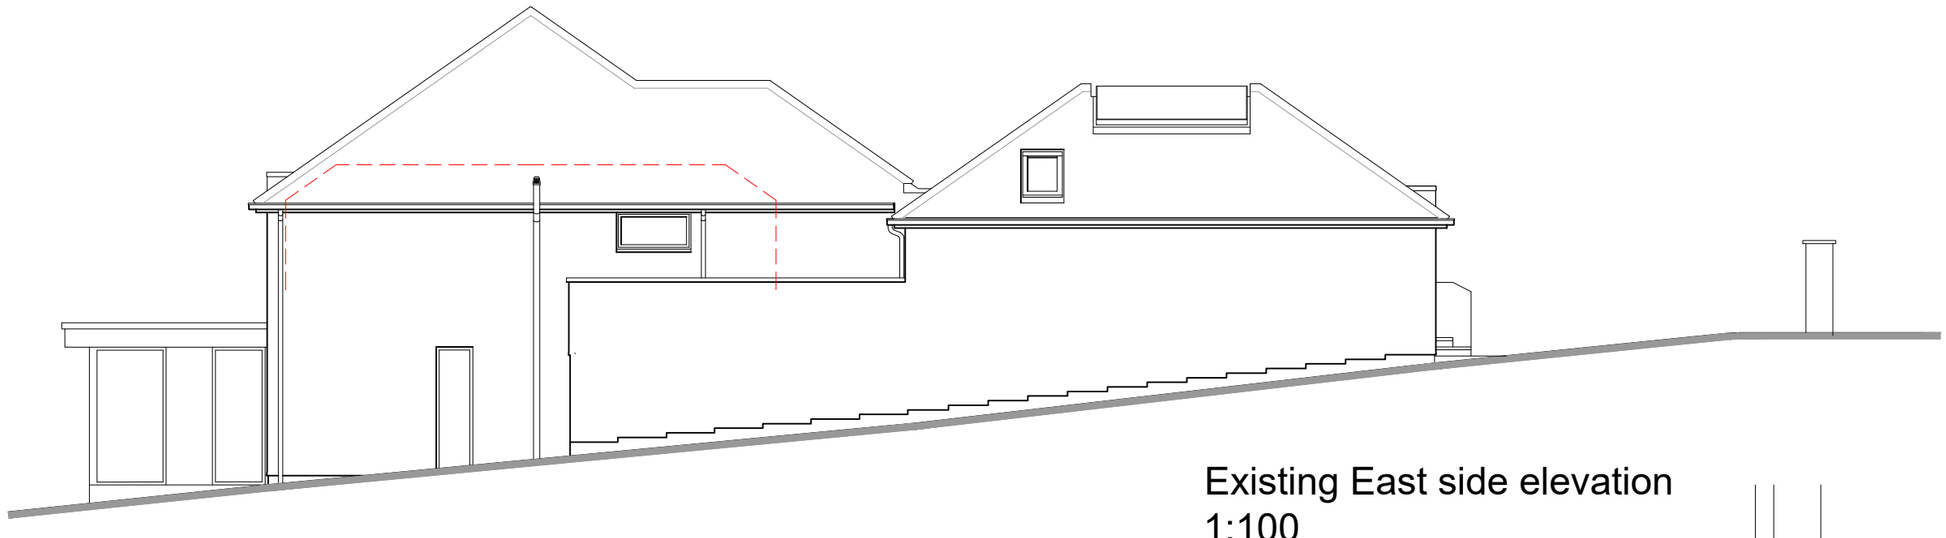

Existing East side elevation
1:100

SCALE 0 10m

REV	DATE	DESCRIPTION	INITIAL

CHECK ALL DIMENSIONS ON SITE
DO NOT SCALE OFF DRAWING
NOT FOR CONSTRUCTION
DRAWING FOR PLANNING PURPOSES ONLY

REVISION:

NOTES:

CLIENT: Mr A Davey

DESCRIPTION: Existing East and West side elevations

RATHBONE • MILLER
architecture and project management
First Floor, 39 High Street,
Steyning, West Sussex, BN44 3YE
Telephone: 01903 879873
Facsimile: 01903 879874

SCALE:	DATE:	DRAWN:	PROJECT:	DRAWING NUMBER:	REVISION:
1:100 @ A3	June '23	PF	The Arbour 5 Guildown Avenue, Guildford GU2 4HA	21497 - 107	

© Copyright RATHBONE MILLER LIMITED