Drawing #4

All site dimensions shall be verified by the contractor on site prior to work commencing.

Do not scale from this drawing.
Only work to written dimensions.

This drawing is the property of Ellis Healey Architecture and copyright is reserved by them. The drawing is not to be copied or disclosed by or to any unauthorised persons without the prior written consent of Ellis Healey Architecture.

NOTES

Rooflights and internal layout shown indicatively.




Side Elevation (East)




Front Elevation (South)

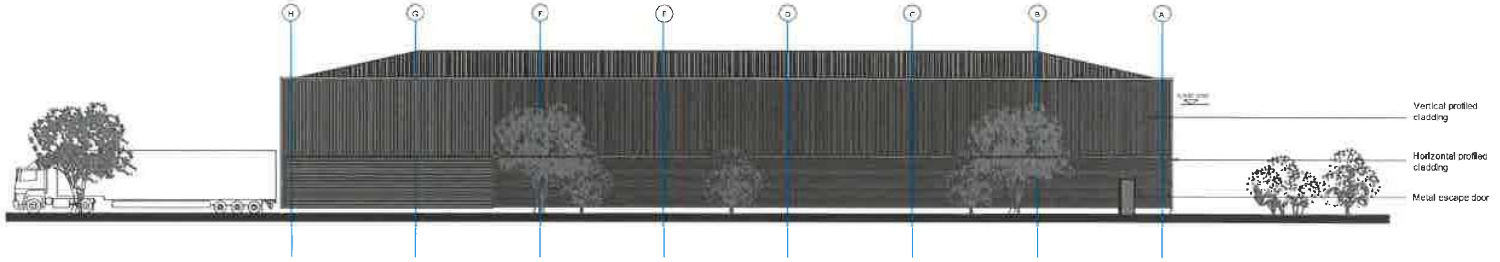


Rear Elevation (North)

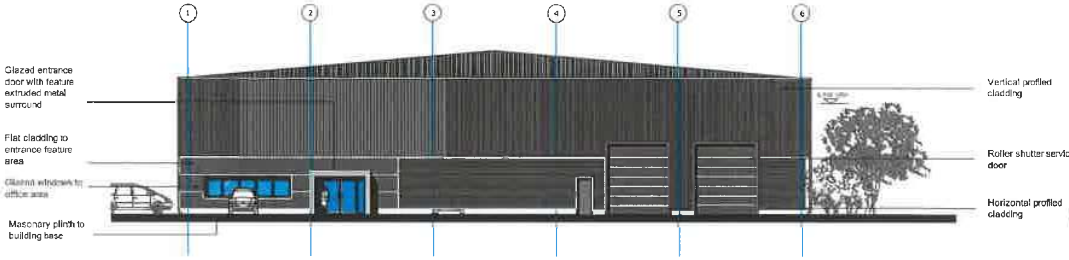


Side Elevation (West)

| | | | |
|---|---|---|---|
| Rev C | Updated | 21.11.2019 | AFK |
| Rev B | Updated per comments | 11.11.2019 | AFK |
| Rev A | Updated per comments | 30.10.2019 | AFK |
| Designation | Details of Revision | Date | By Chk'd/Appr |

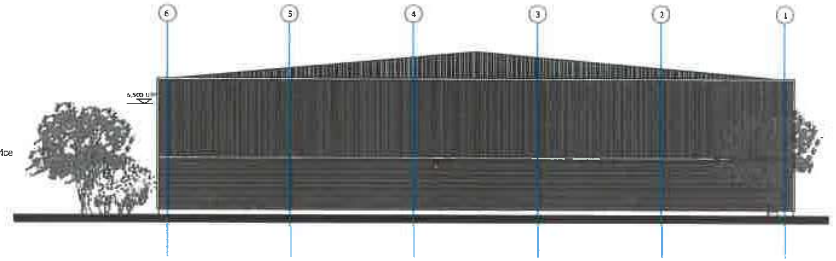ellis healey
architecture

**PLANNING**

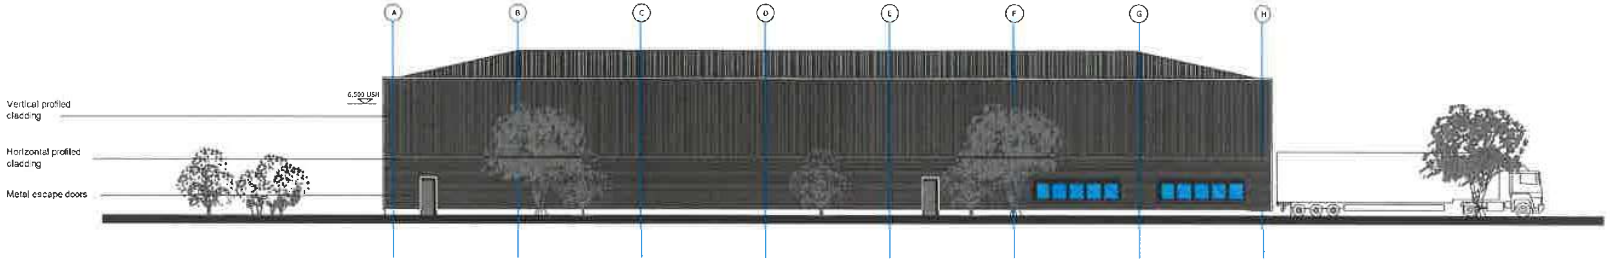PROJECT: PROPOSED DEVELOPMENT
FORMER SOVEREIGN HOUSE SITE
KETTLESTRING LANE, CLIFTON MOOR
YORK

TITLE: PROPOSED ELEVATIONS

DRAWING NO: 1862 PL 106C

DRAWN/CHECKED: AFK DATE: NOV 2019

SCALE @ A3: 1:200

Tower Works, Clyde Road, Leeds LS11 5QG
Tel: 0113 2457990 E-mail: design@ehealey.com