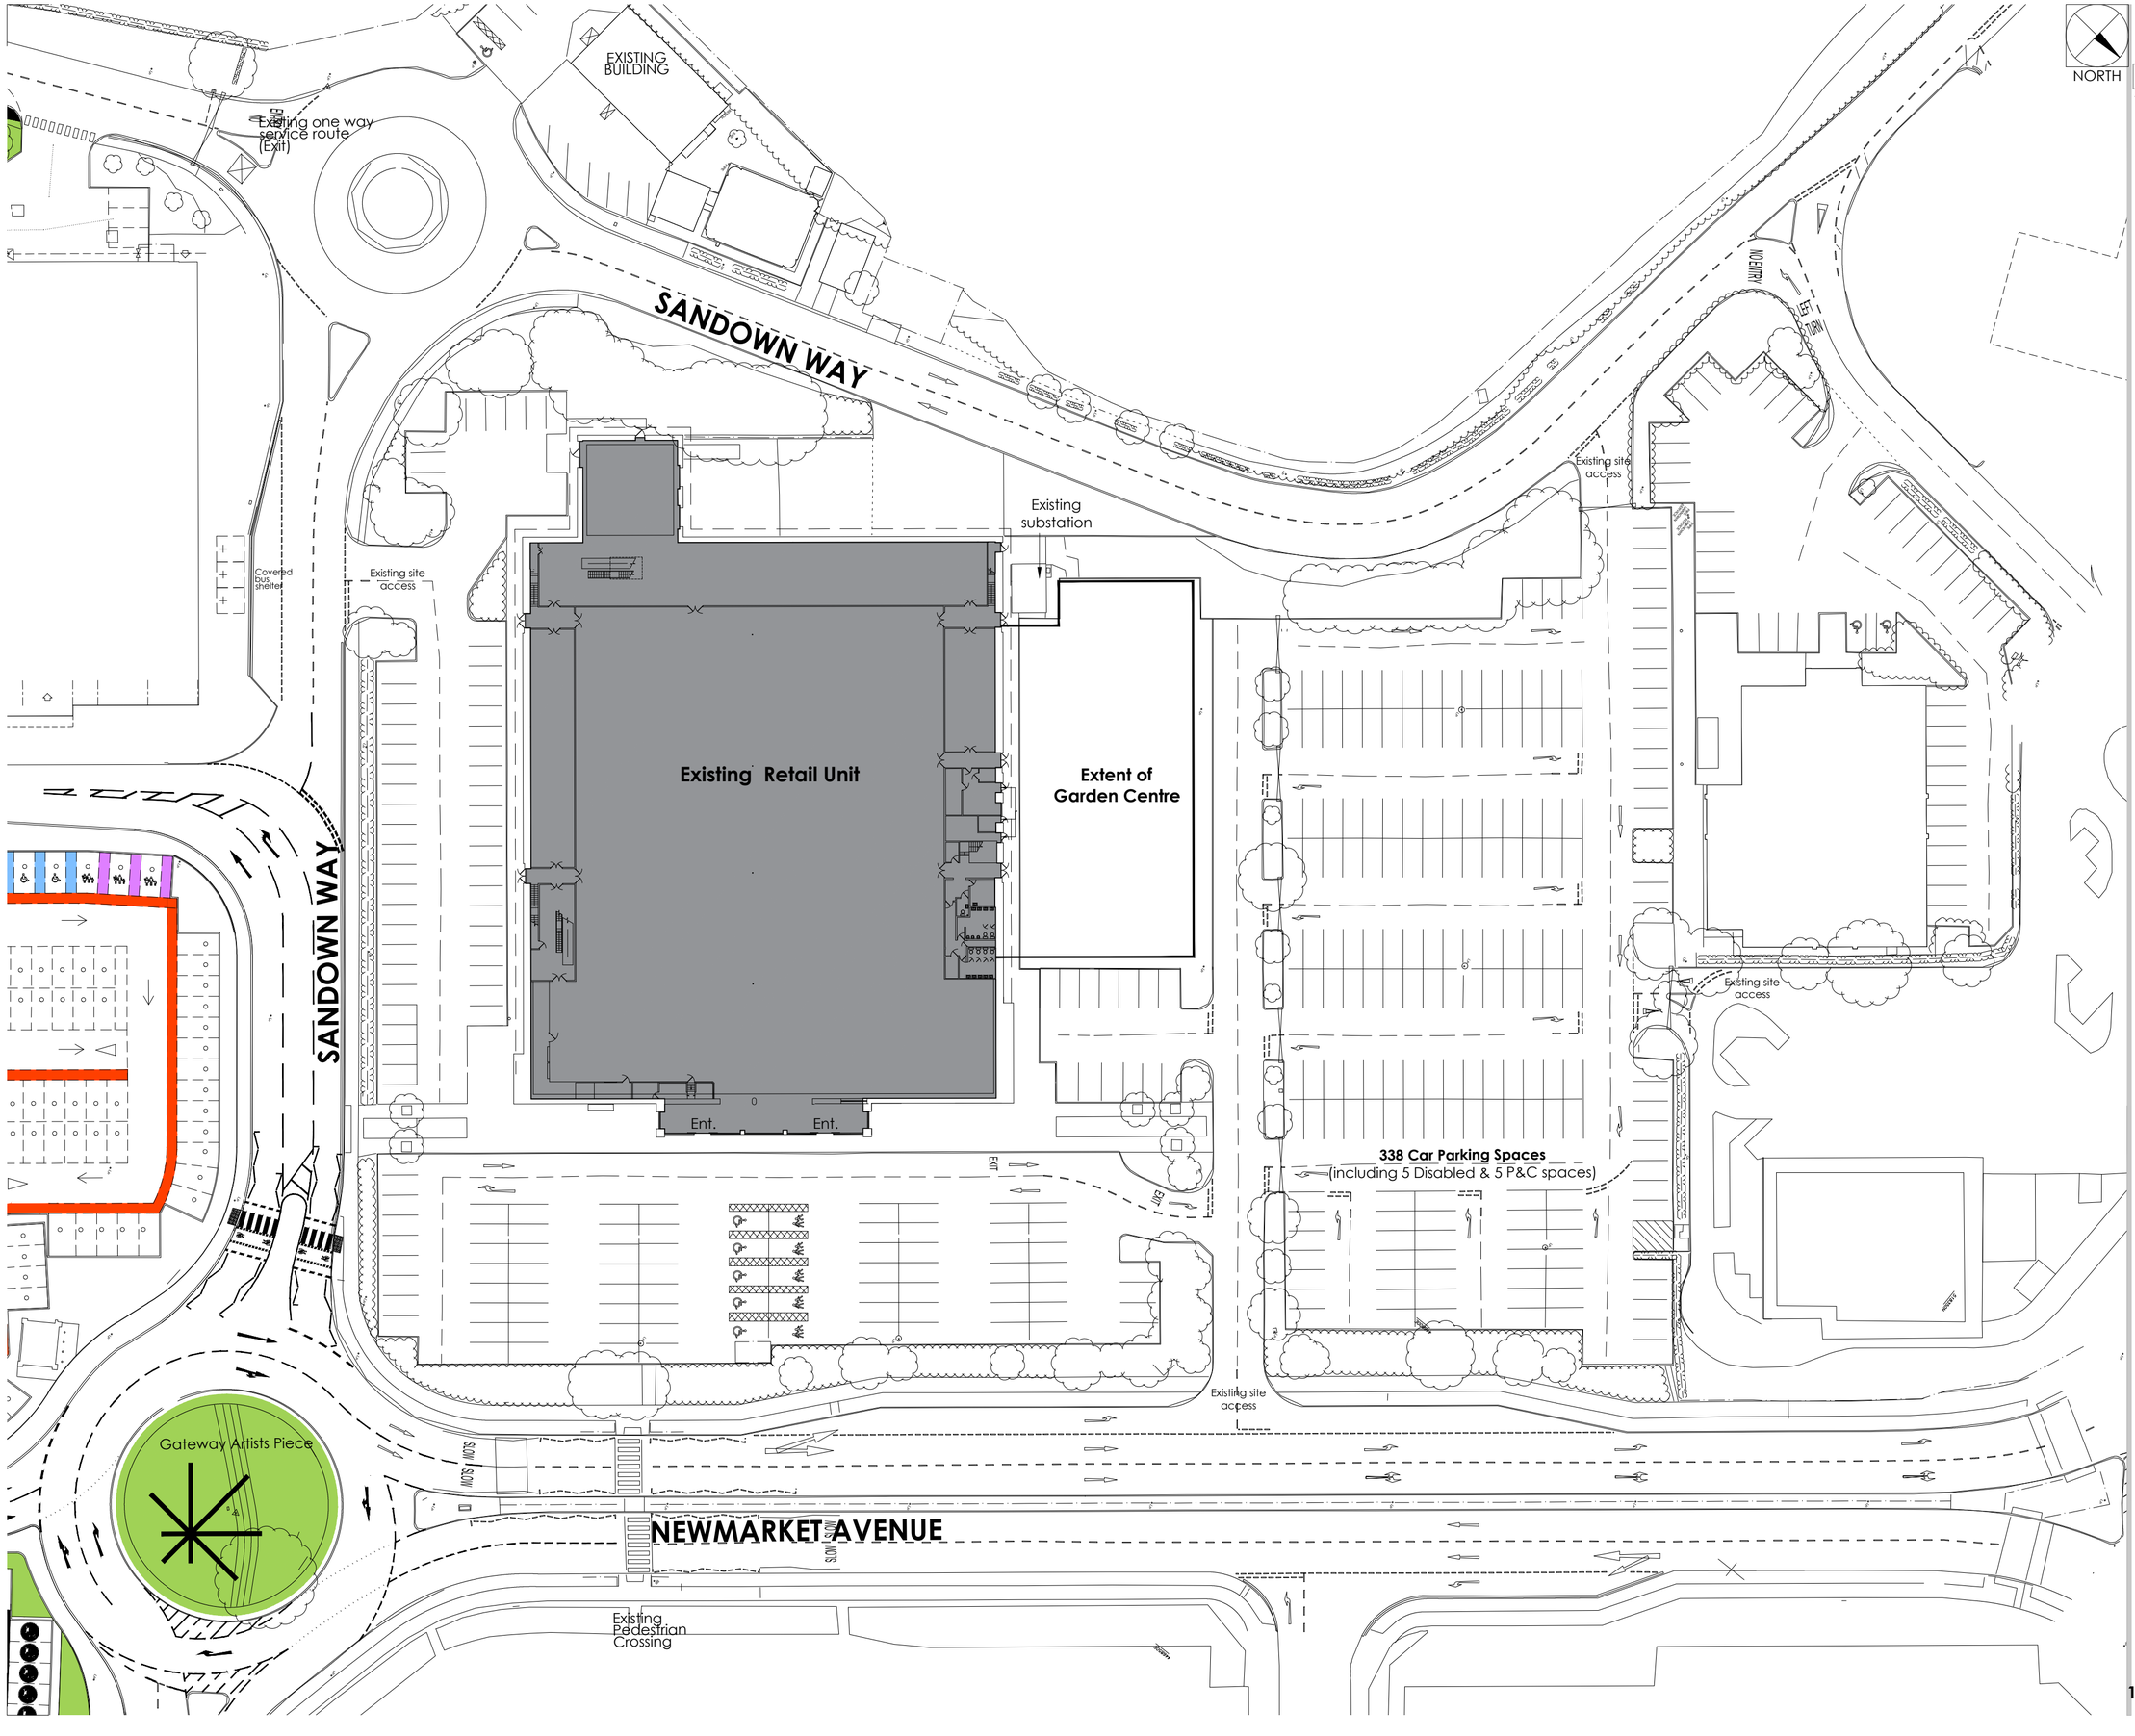

NORTH

The Harris Group Ltd does not accept liability for any deviation to our drawings or specification. This Drawing is copyright and may not be reproduced in whole or part without written authority. Do not scale off this drawing.

Rev	Date	Description	Drawn	Chk'd
A	09.11.23	Project reference updated	SA	SDW

0 5 10 15 20 25m

SCALE 1:500

Car Parking Schedule

338	Total Car Parking Spaces Including,
5	Diabled Spaces
5	Parent and Child Spaces

THE HARRIS PARTNERSHIP
ARCHITECTS
www.harrispartnership.com

WAKEFIELD - T. 01924 291800
2 St John's North, Wakefield, WF1 3QA

MANCHESTER - T. 0161 2388555
Carvers Warehouse, 77 Dale Street, Manchester, M1 2HG

MILTON KEYNES - T. 01908 211 577
The Old Rectory, 79 High Street,Newport Pagnell,MK16 8AB

READING - T. 0118 950 7700
101 London Road, Reading, RG1 5BY

LONDON - T. 020 7409 1215
10 Gees Court, St Christopher's Place, London, W1U 1JJ

Client

STOCKTON RETAIL PARK LTD.

Project Title

CAR PARK ADJACENT TO UNIT 1
TEESSIDE SHOPPING PARK
STOCKTON-ON-TEES
TS17 7BW

Drawing Title

EXISTING CAR PARK

Drawn	Checked	Scale @A2	Status	Date
SA	SA	1:500	NA	10.23

Drawing Status	Rev.	THP Project No
PLANNING	A	14199B-1

Project No.	Originator	Volume	Level	Type	Role	Number
14199B-1	THP	XX	XX	DR	A	1001