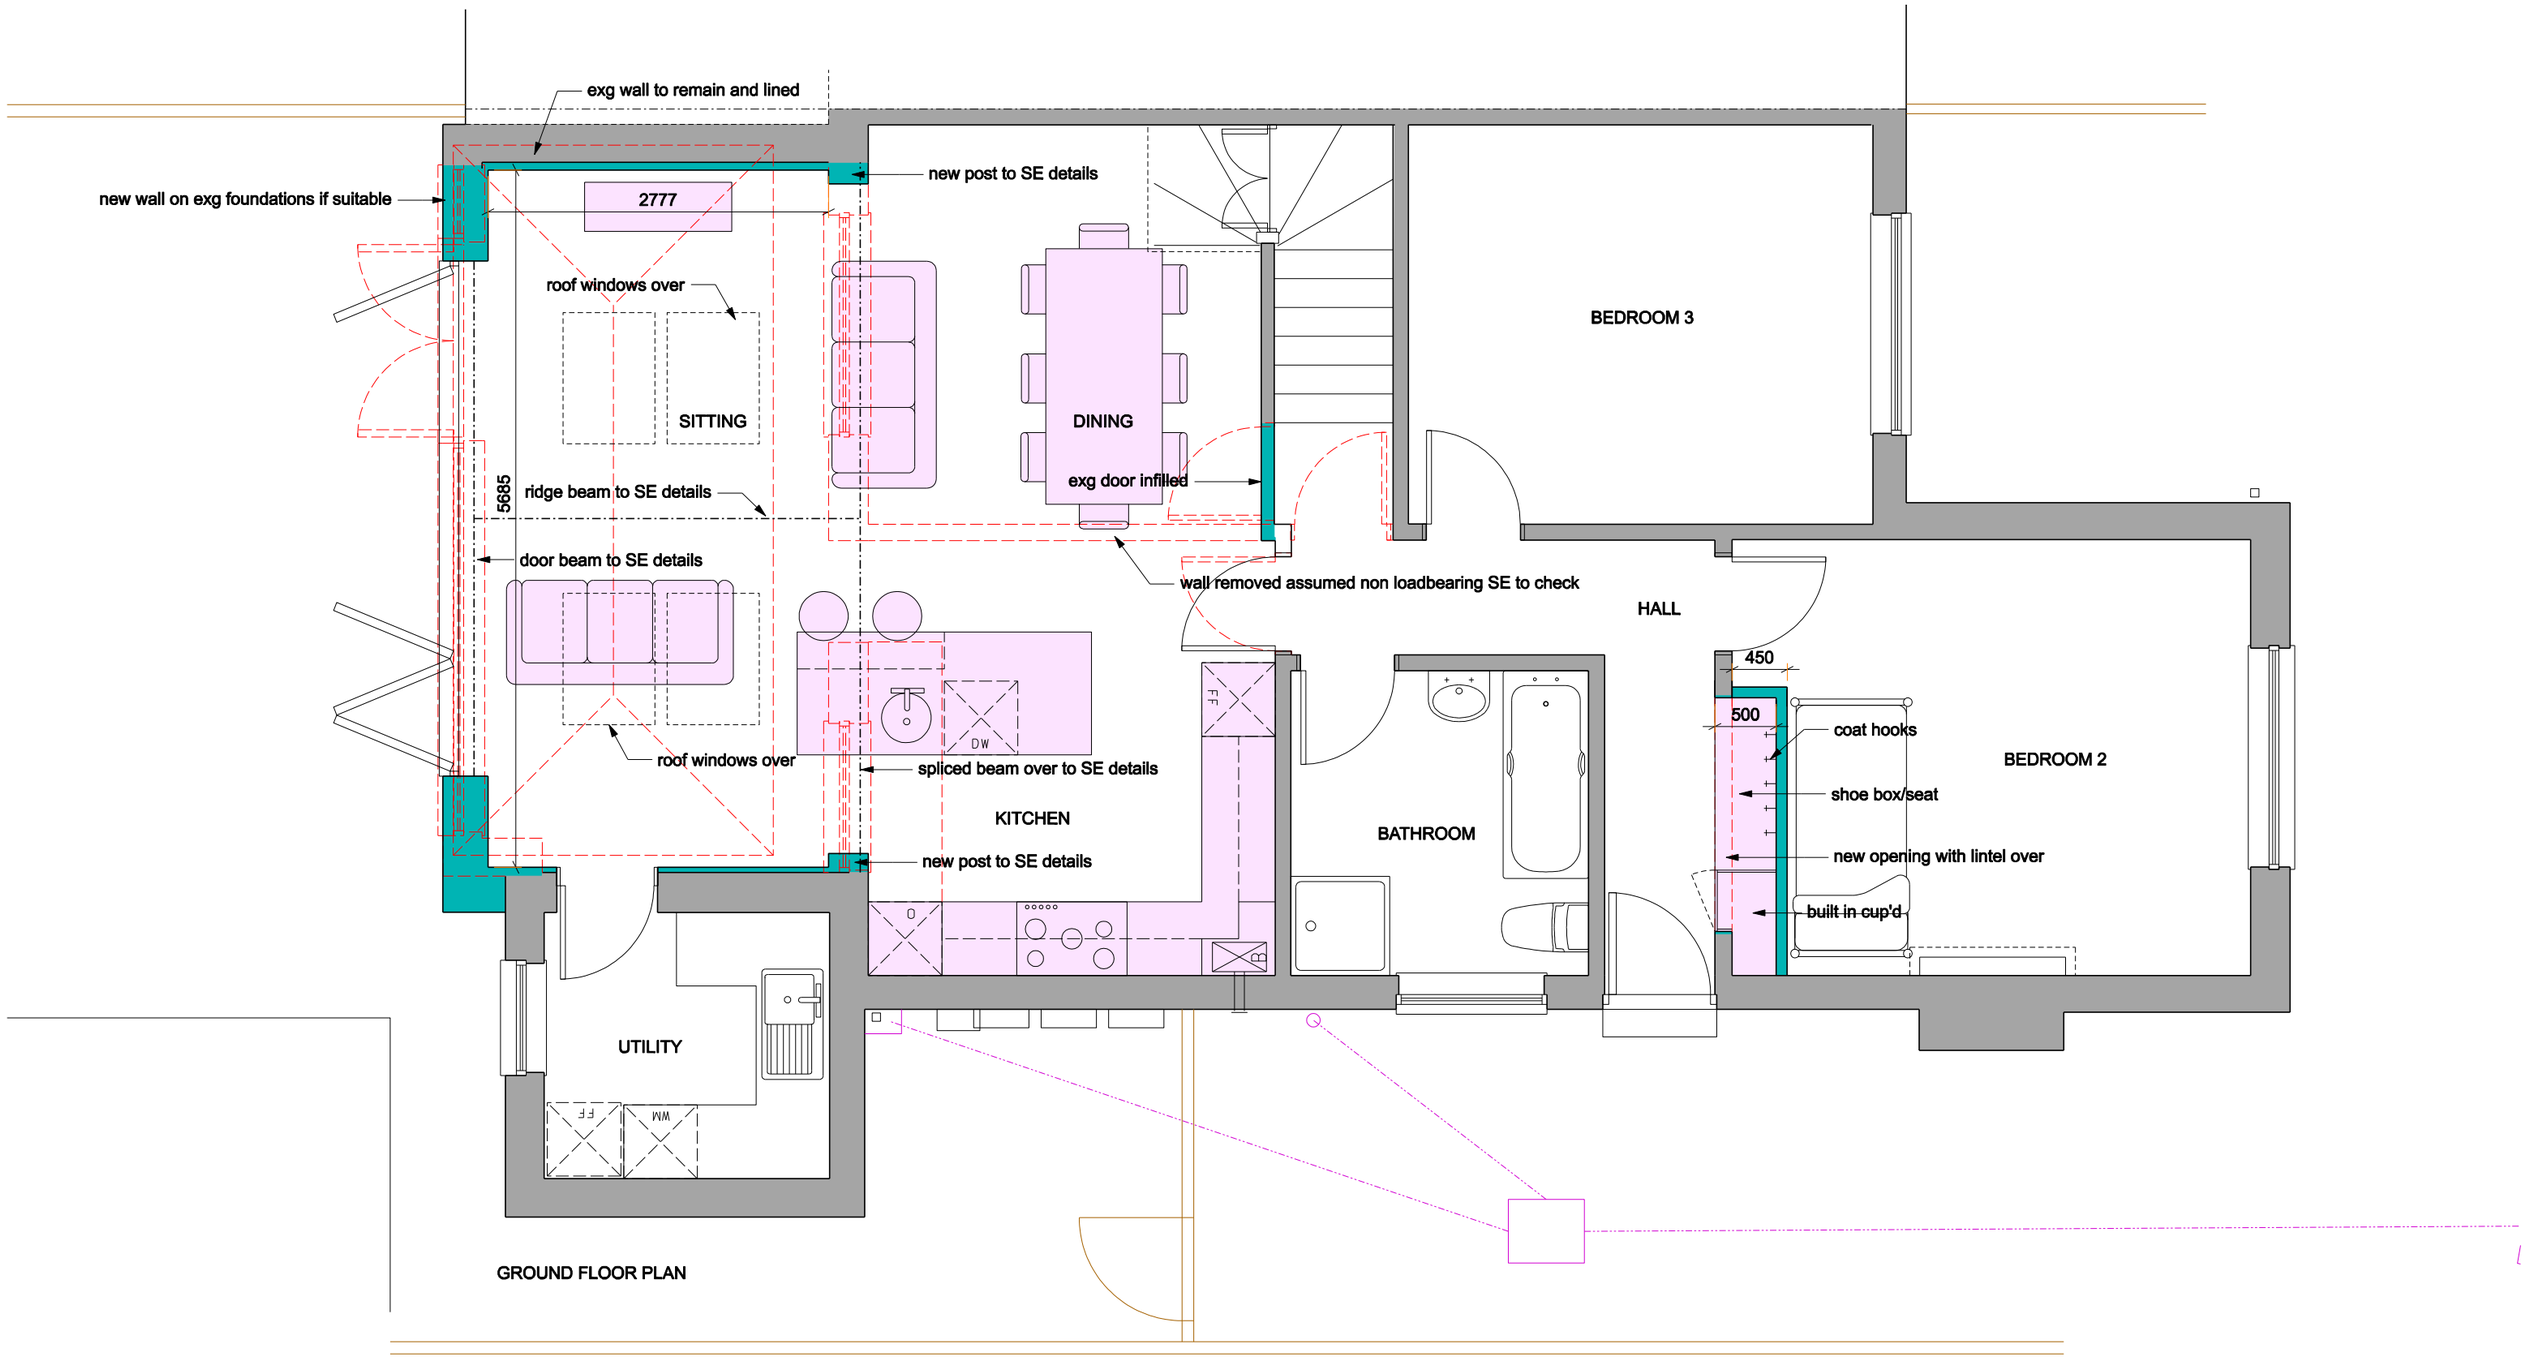

PROPOSED GROUND FLOOR PLAN 1:50

0 1 2 3 4 5

revision	date	amendment	initials

Drawing Title:

Planning

Proposed Ground Floor Plan

Project / Client:

Alterations and Extension to 76 St Osyth Road East, Little Clacton

for Mr and Mrs Rogers

Project Ref: / Drawing No. : 2544/05 Scale : 1:50 @ A3 Date : 01.11.23 Drawn: k

hall duncan associates
architecture and design
The Studio, 67 Broome Grove
Wivenhoe, Essex
t (01206) 823725 CO7 9QU
e mail@hallduncanassociates.co.uk

Do not scale this drawing. Work to figured dimensions only. This drawing is copyright of Hall Duncan Associates and should only be reproduced with their express permission.