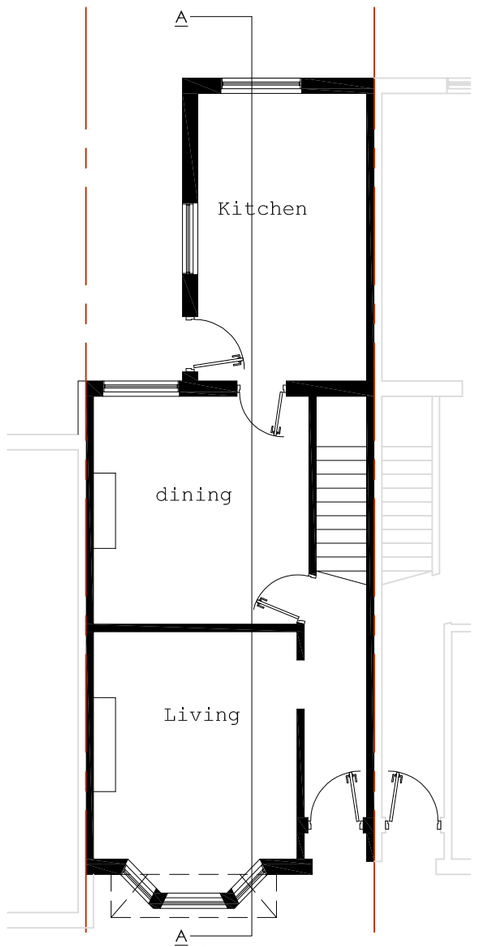

EXISTING GROUND FLOOR PLAN
SCALE 1:100

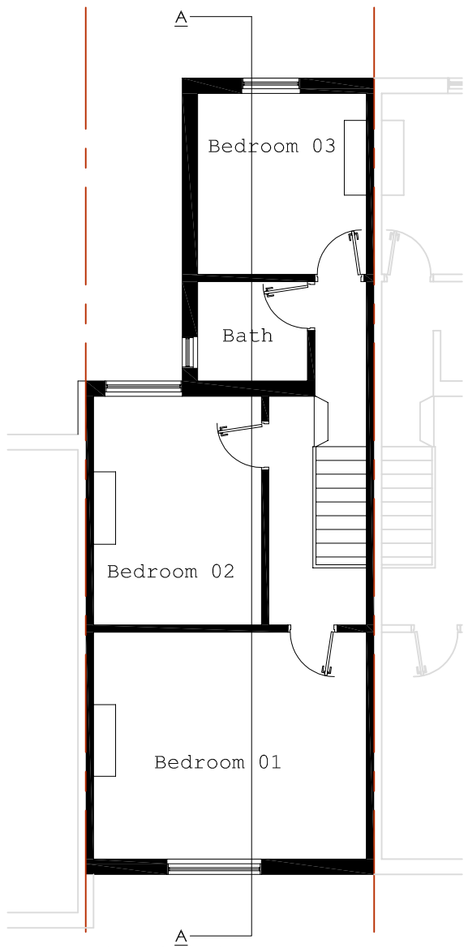

EXISTING FIRST FLOOR PLAN
SCALE 1:100

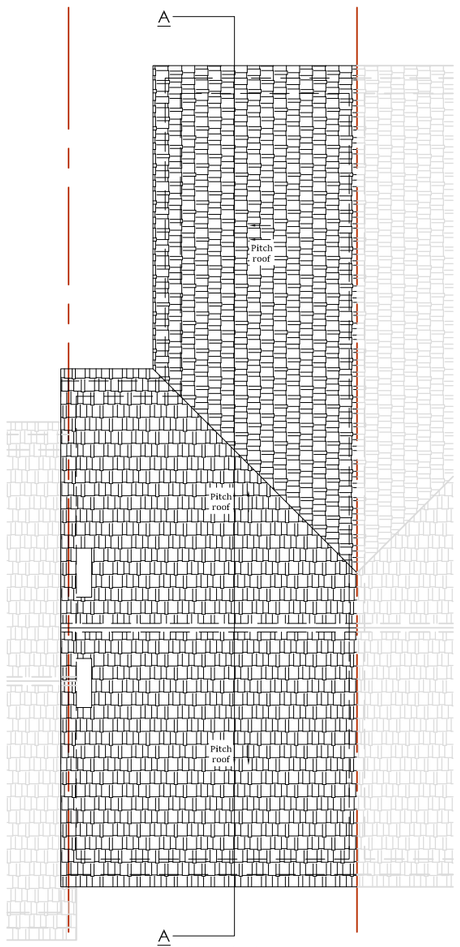

EXISTING ROOF PLAN
SCALE 1:100

EXISTING FRONT ELEVATION A
SCALE 1:100

UK Planning Maps
01856 898 022
www.UKPlanningMaps.com

Produced on 07 November 2023 from the Ordnance Survey National Geographic Database and incorporating surveyed revision available at this date.
This map shows the area bounded by 510310 195661,510410 195661,510410 195761,510310 195761,510310 195661
Crown copyright and database rights 2023 OS 100054135. Supplied by copla ltd trading as UKPlanningMaps.com a licensed Ordnance Survey partner (OS 100054135).
Data licence expires 07 November 2024. Unique plan reference: v1e//1023039/1379574

LOCATION MAP
SCALE 1:1250

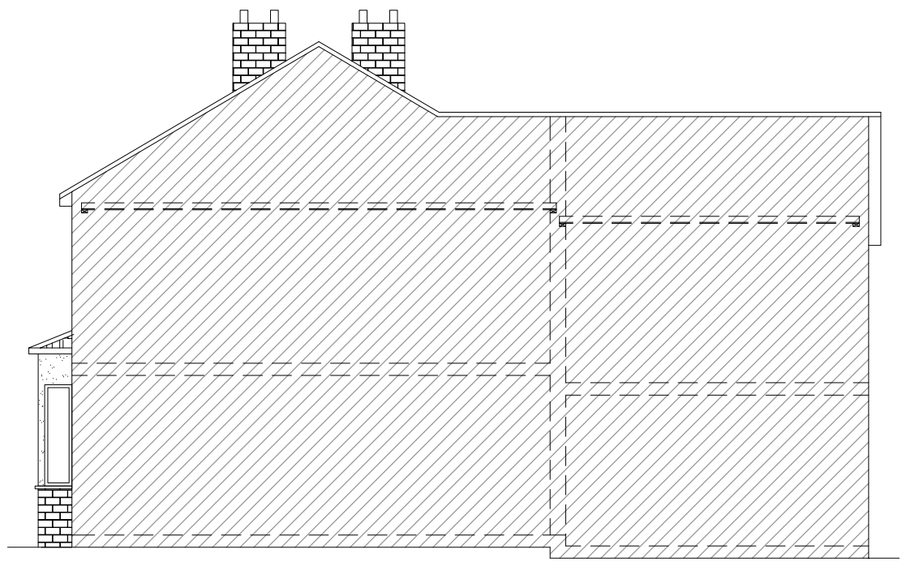

EXISTING SIDE ELEVATION D
SCALE 1:100

EXISTING SIDE ELEVATION B
SCALE 1:100

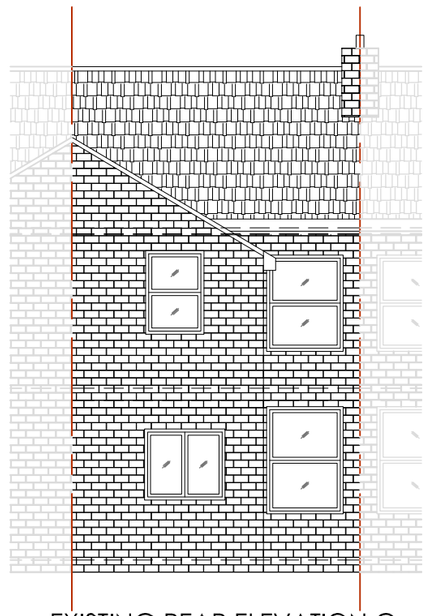

EXISTING REAR ELEVATION C
SCALE 1:100

EXISTING CROSS SECTION A-A
SCALE 1:100

Do not scale off the drawings (scale only for planning purposes).

1:100
0 2 4 6 8m
0 2000 4000 6000 8000mm

malathy design
www.malathydesign.com
02037 462 100
074 6610 3263

ARCH./CLIENT ——	Drawn BC
Project Title 185 VICARAGE ROAD WATFORD WD18 0HA	Checked
Drawing Title EXISTING FLOOR PLANS, ELEVATIONS & CROSS SECTION	Scale 1:100 Size A2
Project No. 2350 / Drawing No. PE–01 / Rev. –	