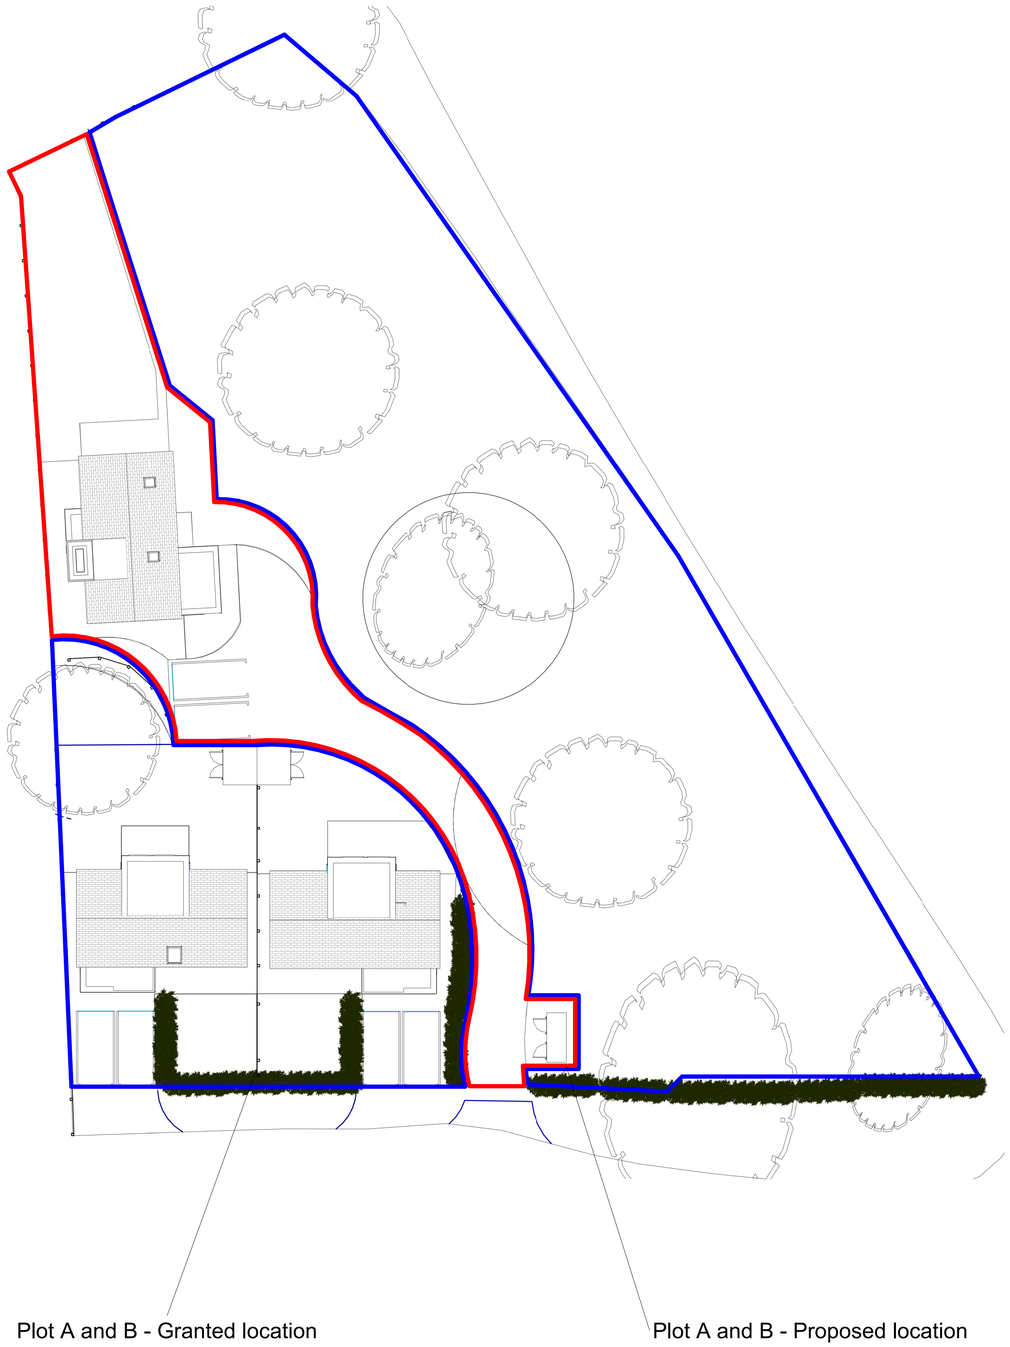

1 **Proposed Bin Store Location**
1 : 200

0 4 8 12 16 20
GRAPHIC SCALE: 1:200

Rev	Description	Date

CODE	SUITABILITY DESCRIPTION
STATUS	PURPOSE OF ISSUE

PROJECT
Farmers Walk

TITLE
Proposed Bin Store Location

CLIENT
Belmore Developments Limited

DRAWN BY	CHECKED	DATE
Author	Checker	08/09/23

SCALE (@ A1)	PROJECT NUMBER
1 : 200	0008

DRAWING NUMBER	REV
A346	

03/11/2023 09:00:26