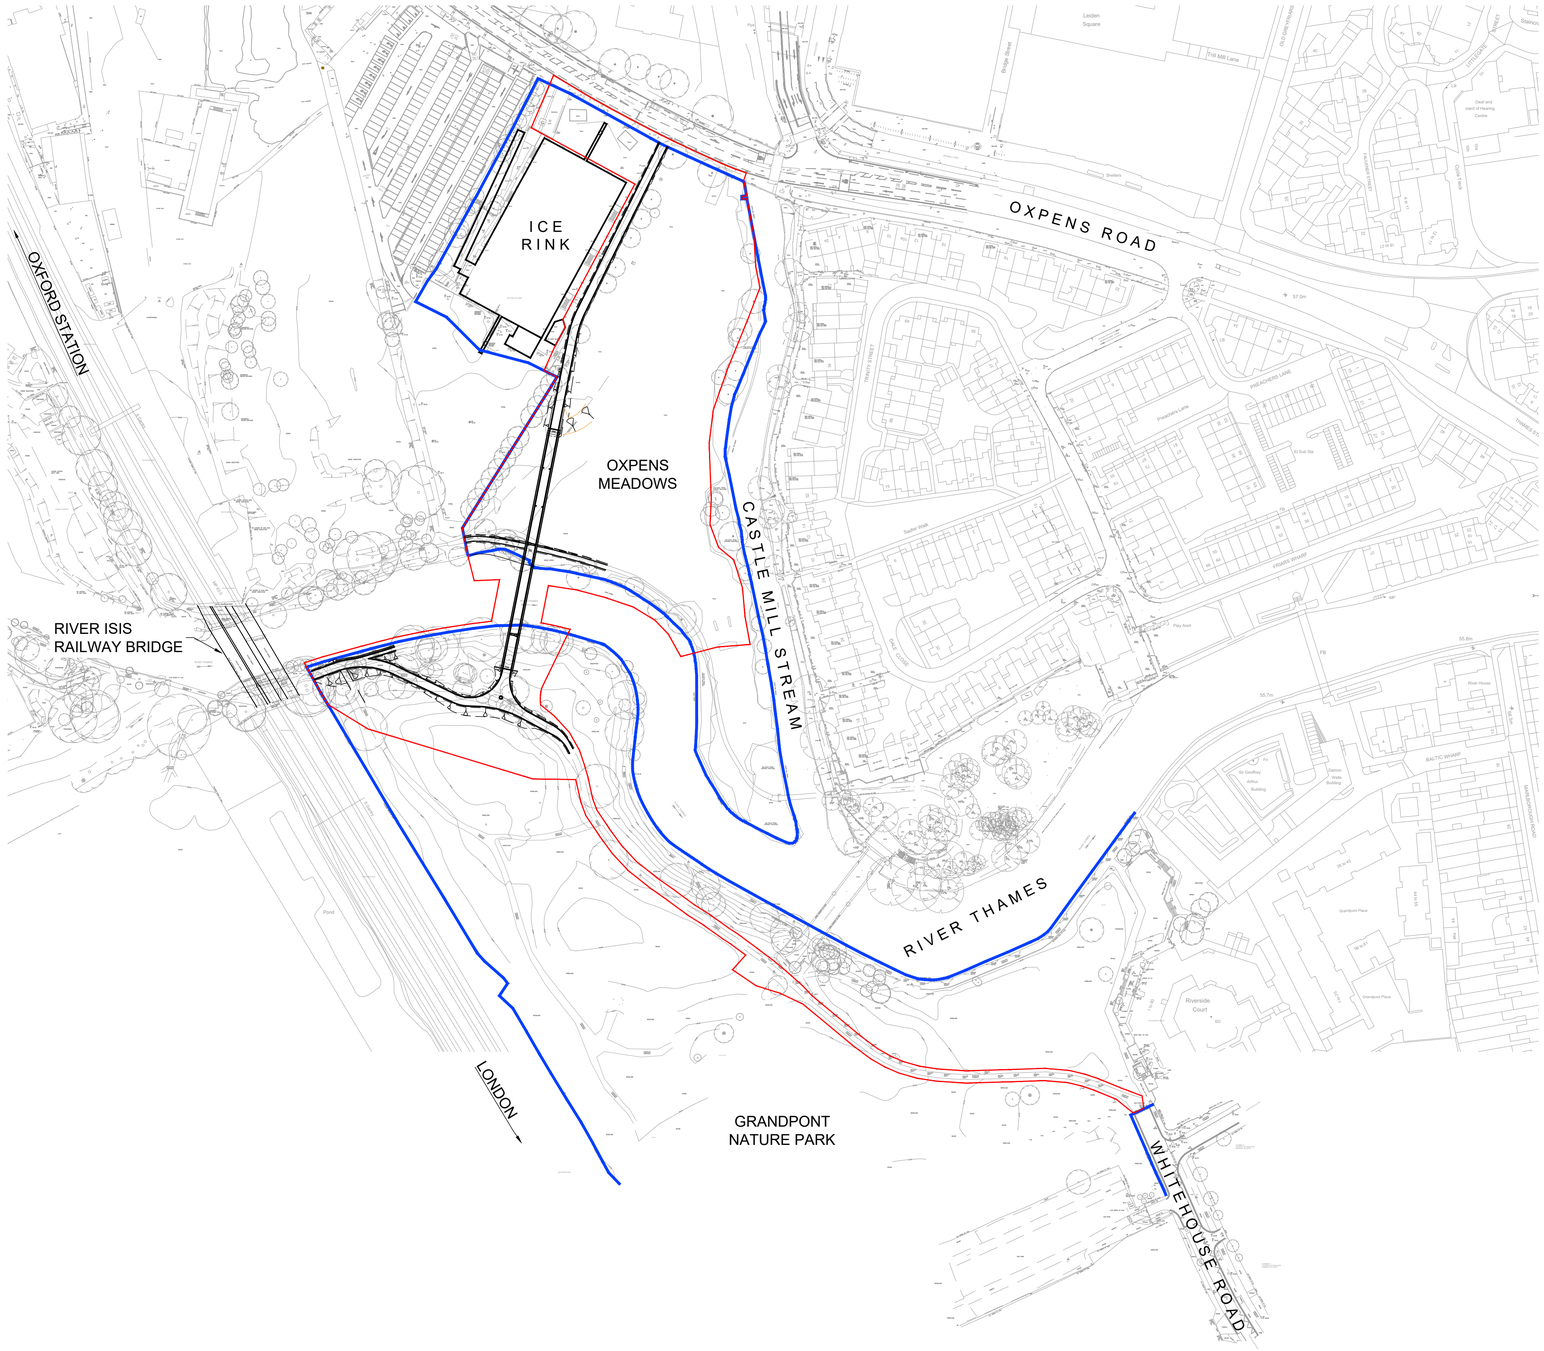

PLAN

1:1250

N

LEGEND

PLANNING APPLICATION BOUNDARY

OCC LAND OWNERSHIP

0 25 50 75 100 125m

SCALE 1:1250

Stantec

Stantec UK Limited

www.stantec.com/uk

Copyright Reserved

The Contractor shall verify and be responsible for all dimensions. DO NOT scale the drawing - any errors or omissions shall be reported to Stantec without delay.
The Copyrights to all designs and drawings are the property of Stantec. Reproduction or use for any purpose other than that authorized by Stantec is forbidden.

Notes

UTILITIES NOTE: The position of any existing public or private sewers, utility services, plant or apparatus shown on this drawing is believed to be correct, but no warranty to this is expressed or implied. Other such plant or apparatus may also be present but not shown. The Contractor is therefore advised to undertake their own investigation where the presence of any existing sewers, services, plant or apparatus may affect their operations.

0100.1 THIS DRAWING IS BASED UPON PRELIMINARY DATA AND IS FOR ILLUSTRATIVE PURPOSES ONLY

0100.2 ALL DIMENSIONS ARE IN METRES UNLESS NOTED OTHERWISE.

0100.3 ALL LEVELS ARE IN METRES AND RELATIVE TO ORDNANCE DATUM (NEWLYN).

0100.4 THIS DRAWING IS BASED UPON THE FOLLOWING SUPPLIED DIGITAL INFORMATION:
- CONTAINS ENVIRONMENT AGENCY INFORMATION © ENVIRONMENT AGENCY AND DATABASE RIGHTS.
- CONTAINS ORDNANCE SURVEY DATA © CROWN COPYRIGHT AND DATABASE RIGHT 2021.
- TOPOGRAPHICAL SURVEY DATA BY MK SURVEYS DATED FEBRUARY 2022.
- HISTORICAL TOPOGRAPHICAL DATA USED BY PERMISSION.

0100.5 LANDOWNERSHIP SUPPLIED OXFORD CITY COUNCIL AND BASED UPON THE FOLLOWING INFORMATION RELATING TO THE SITE:
- IMA-17-050-029 LAND OWNERSHIP
- EXTRACT FROM NETWORK RAIL BURIED SERVICES REPORT
- OXPENS ROAD-CITY COUNCIL LAND SOUTH OF (FEB 2020).
- EA PLAN

Issued/Revision	By	Appd	YYYY.MM.DD
P02 RED LINE ON OXPENS ROAD AMENDED	GCP	DH	2023.10.17
P01 FIRST ISSUE	GCP	JWS	2023.10.03

	Dwn.	Dsgn.	Chkd.	YYYY.MM.DD
	GCP	GCP	JWS	2023.10.03

Issue Status

FOR INFORMATION

This document is suitable only for the purpose noted above.
Use of this document for any other purpose is not permitted.

Client/Project Logo

OXFORD CITY COUNCIL

Balfour Beatty

Client/Project

OXFORD CITY COUNCIL

OXPENS RIVER BRIDGE AND CONNECTING PATHS

Title

PLANNING APPLICATION BOUNDARY

Project No. 332610335

Scale 1:1250

Revision **P02**

Drawing No. **OXPEN-STN-GEN-ALL-DR-C-0003**

Plotted: 17.10.2023 10:17 2:03:44 PM By: PHillope, Gary
DGN/DWG: ALL - GA1 \\corr.stantec.com\projects\332610335 oxpens river bridge\1300 - bridges\03-drawings\03-civil\oxpen-stn-gen-all-dr-c-0003_planningapplicationboundary